

Home Theater Layout Top View

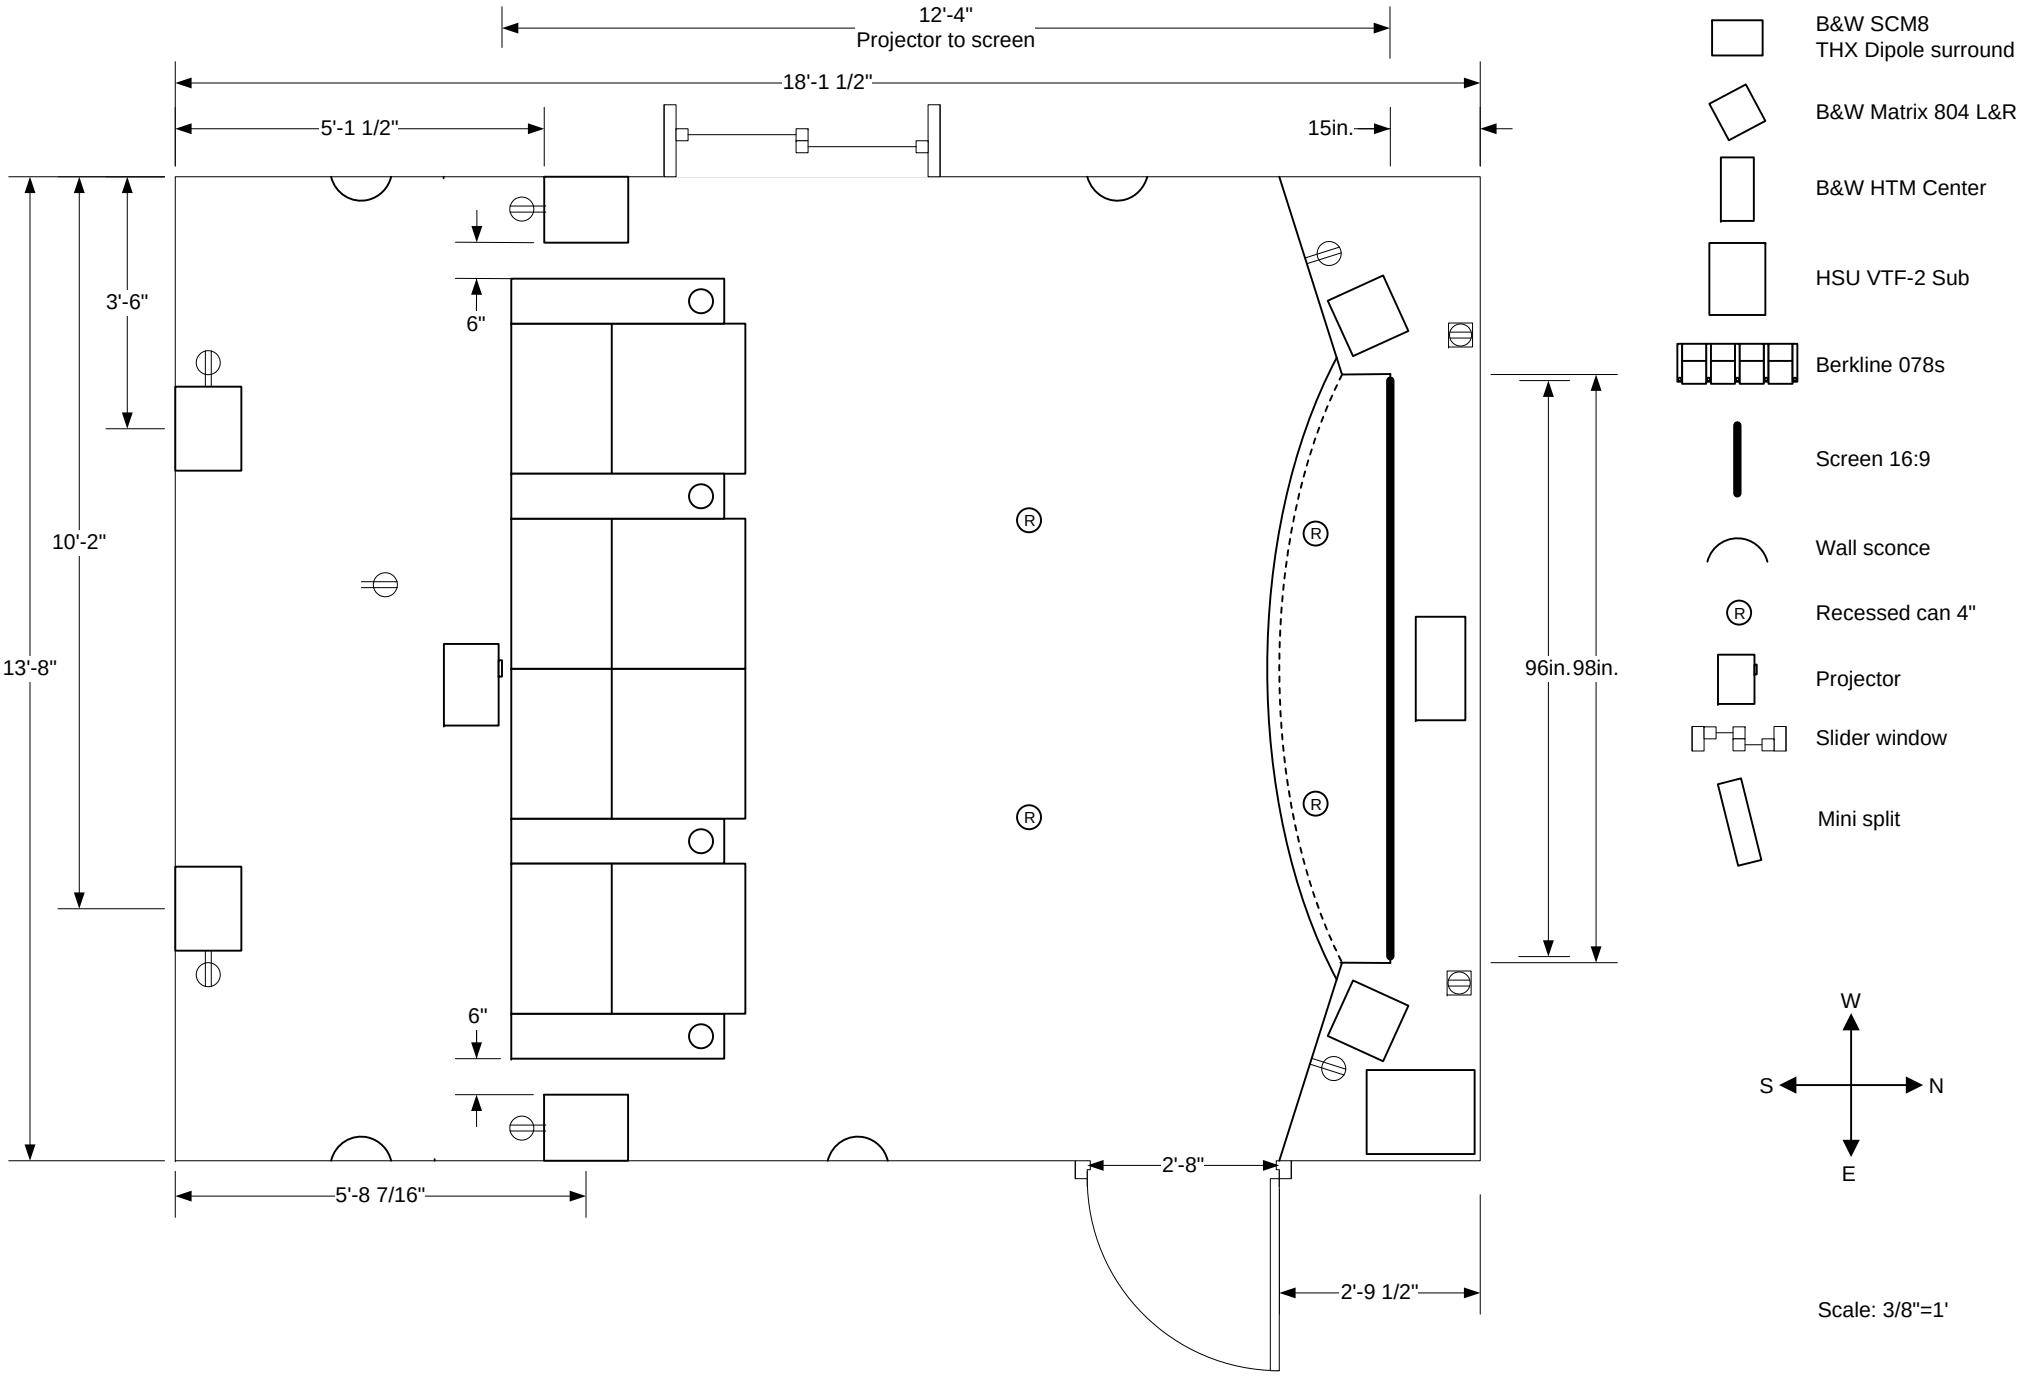


Home Theater Layout Side View

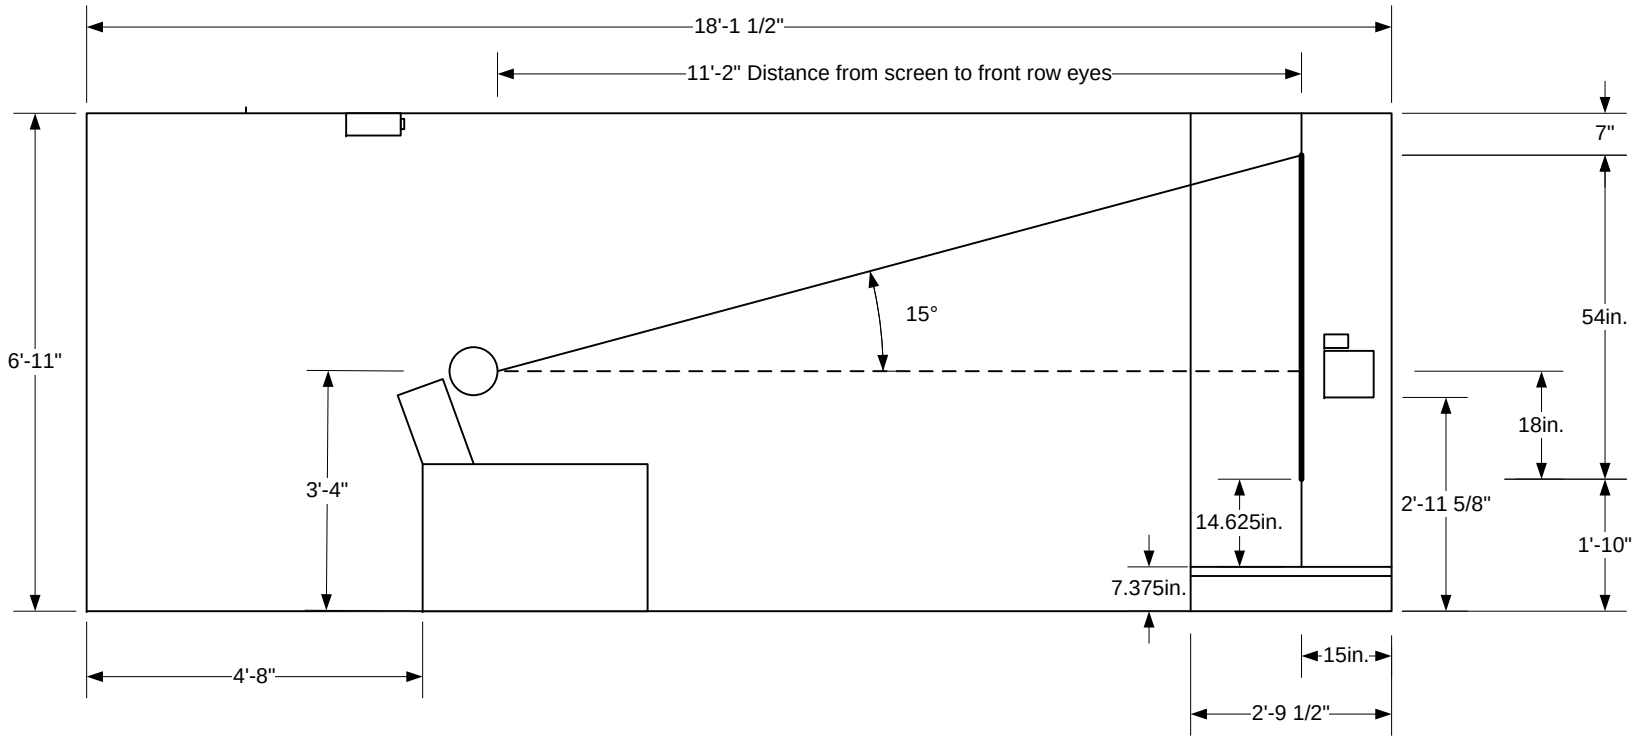

134 inches from screen to seats / 96 inch wide screen = 1.4


Scale: 3/8"=1'

Home Theater Front

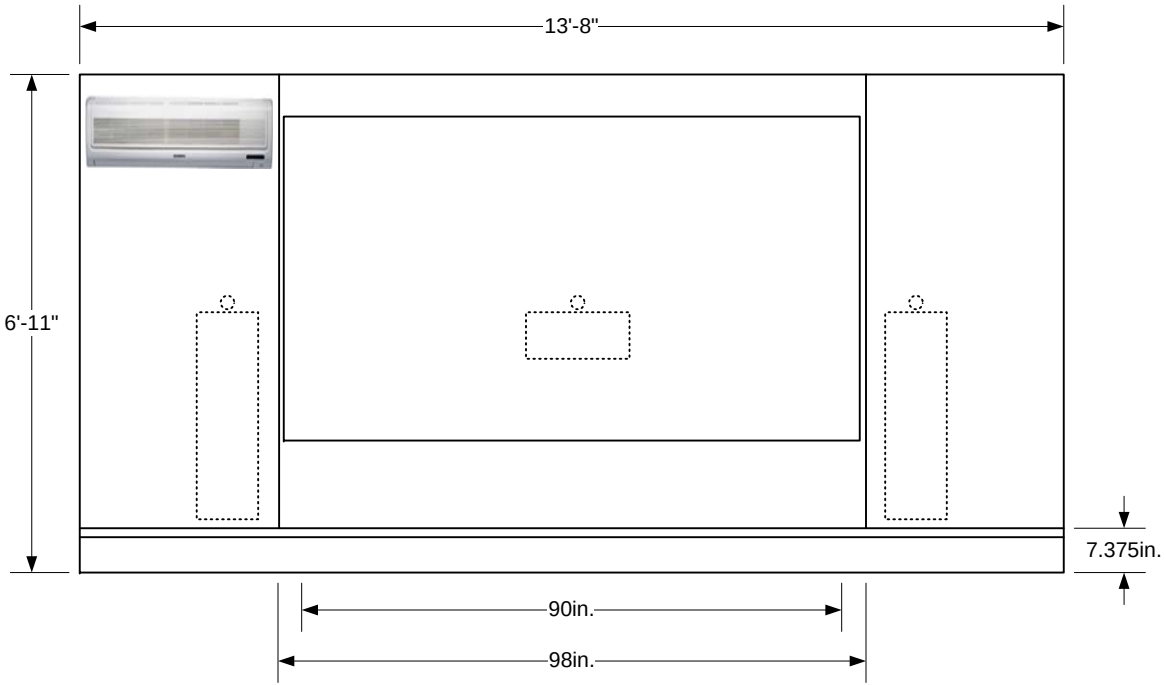

Scale: 3/8"=1'

Home Theater Lighting Layout

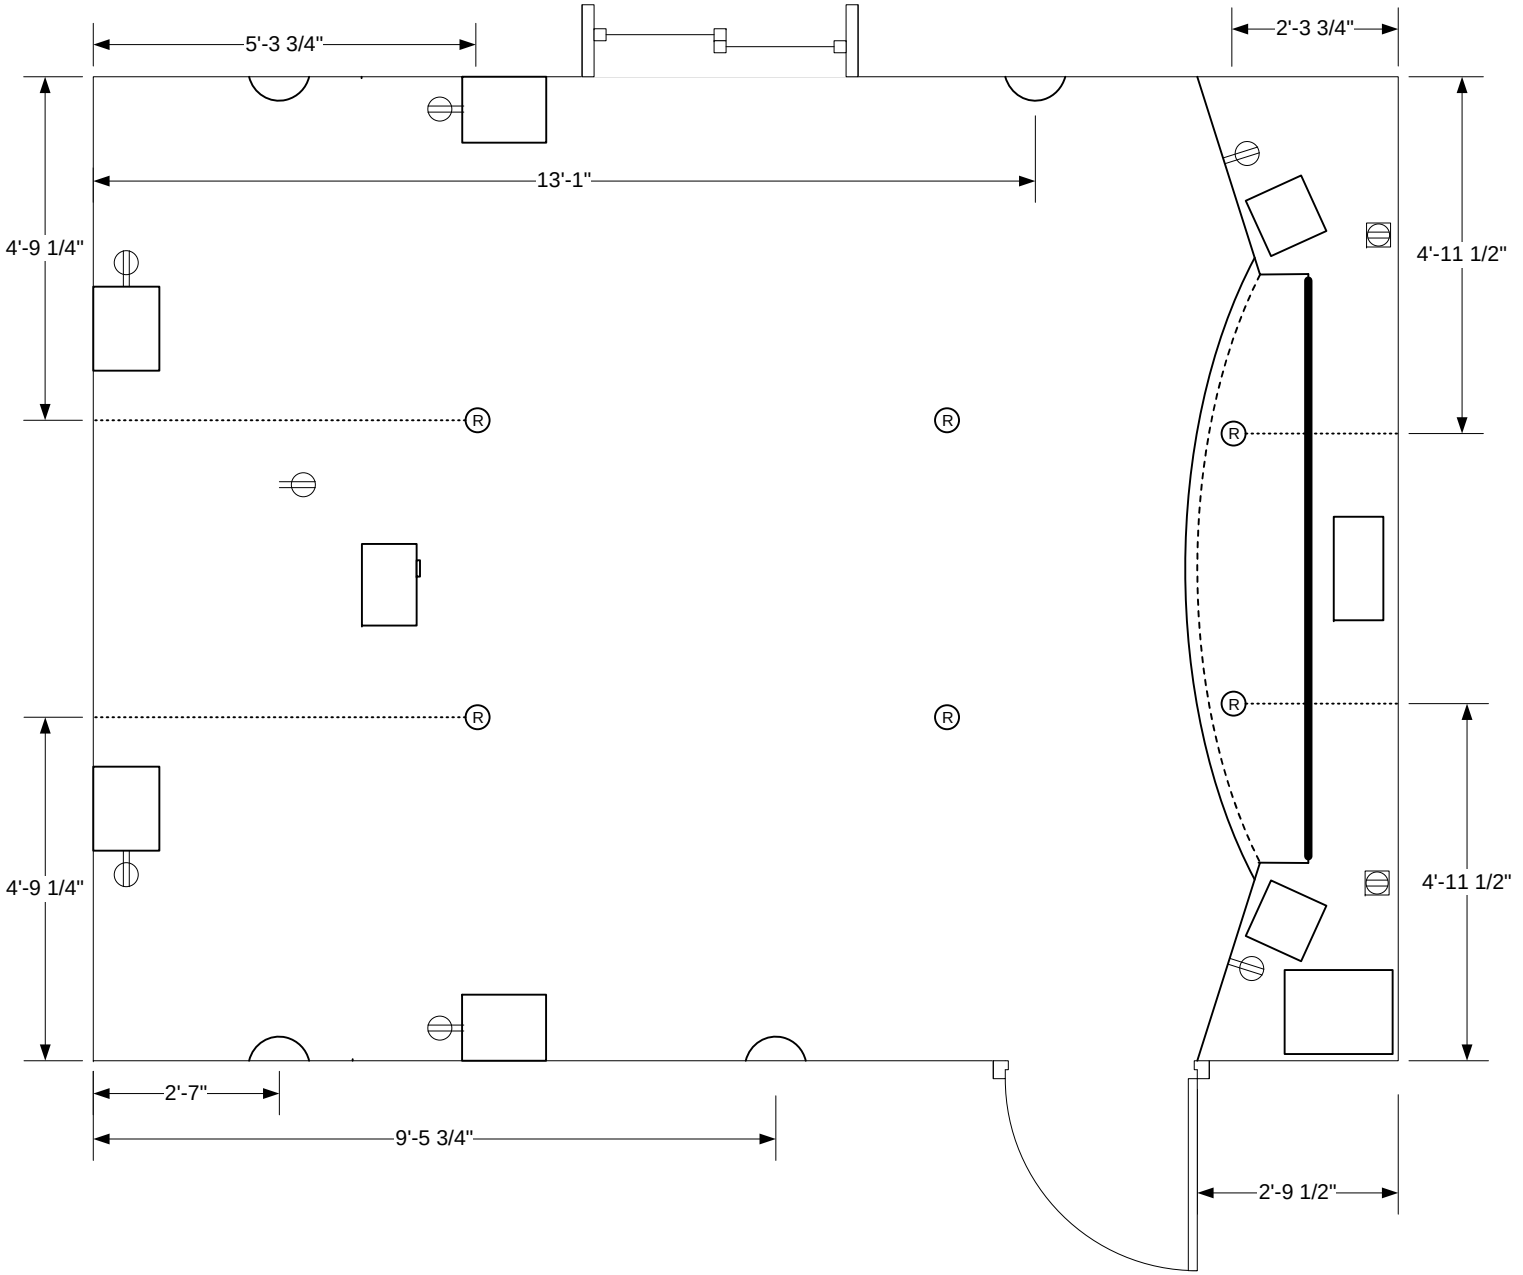

B&W SCM8
THX Dipole surround

B&W Matrix 804 L&R

B&W HTM Center

HSU VTF-2 Sub

Berkline 078s

Screen 16:9

Wall sconce

Recessed can 4"

Projector


Slider window

Mini split

W
S
N
E


Scale: 3/8"=1'

Home Theater Speaker Layout

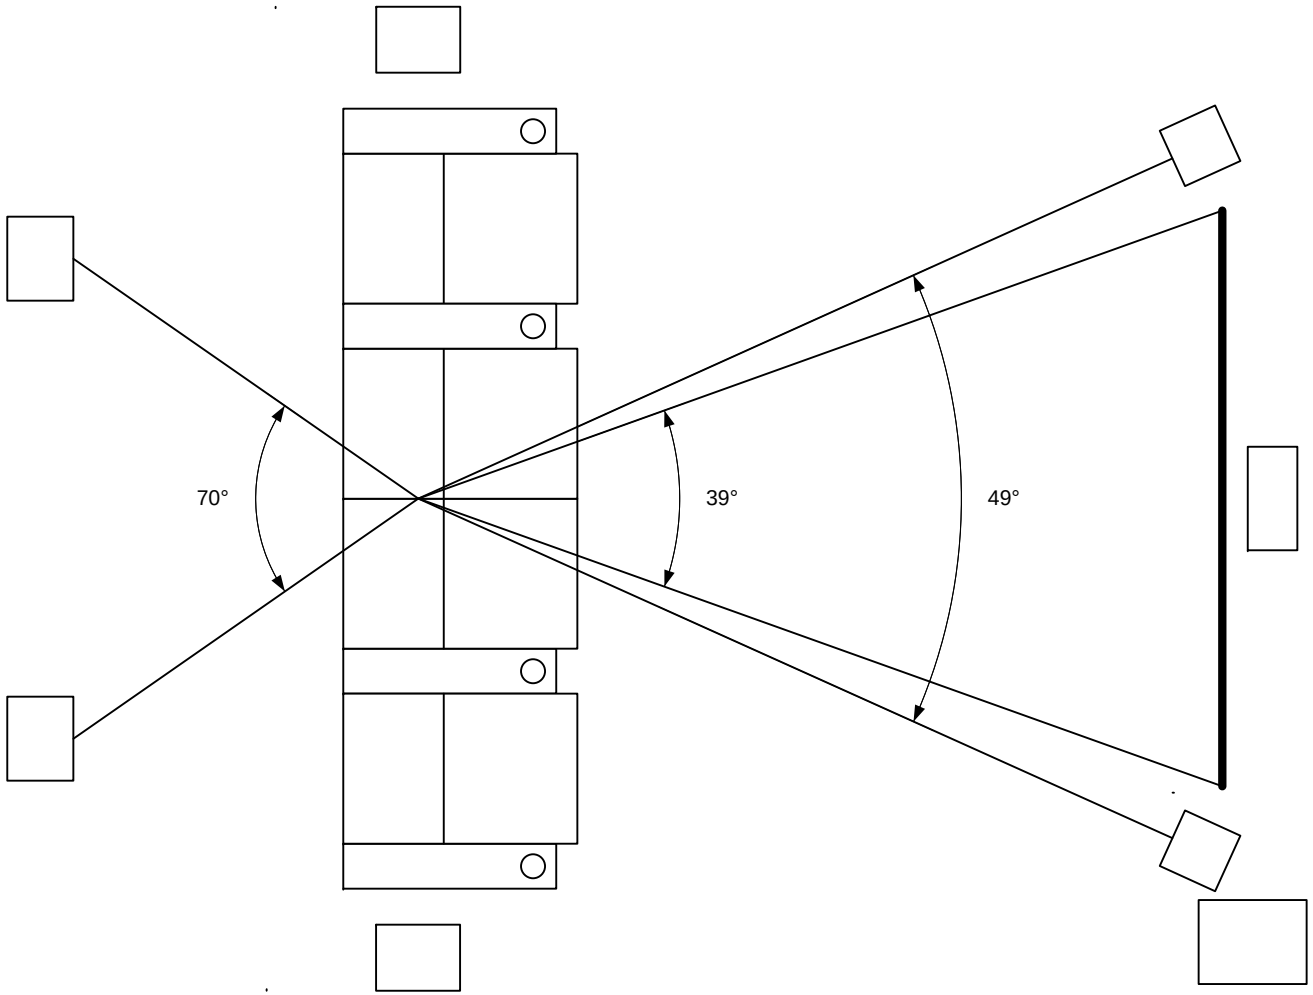


Scale: 3/8"=1'

Home Theater South Wall

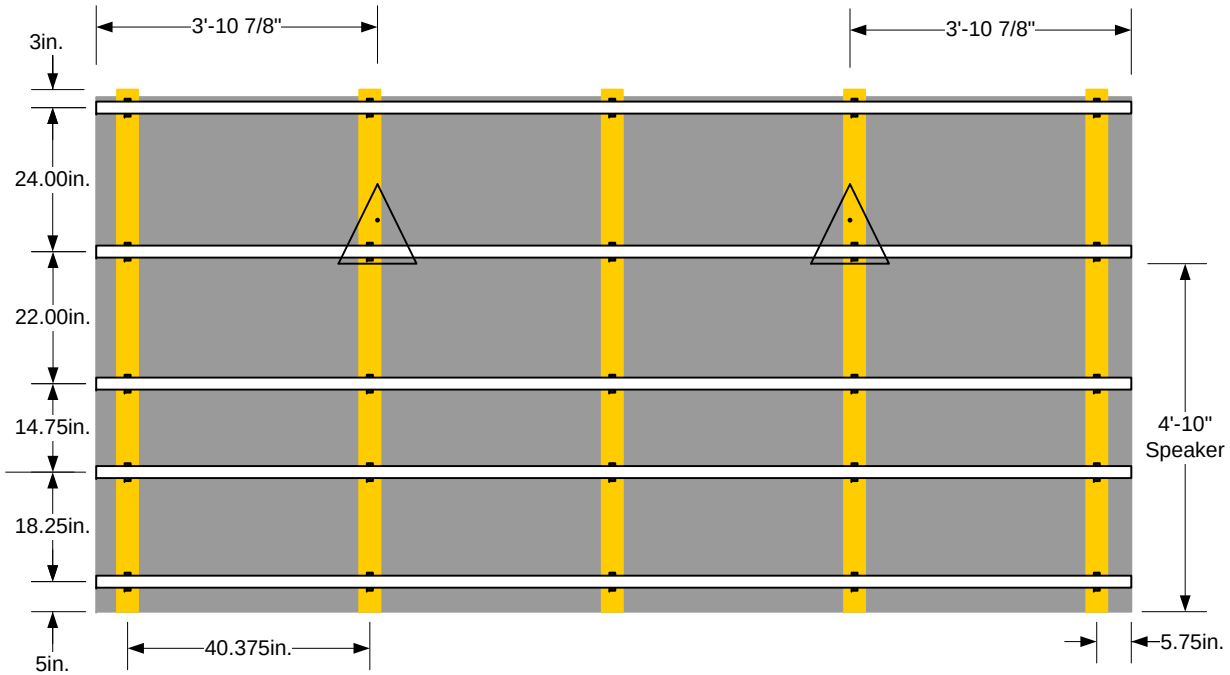


Home Theater North Wall

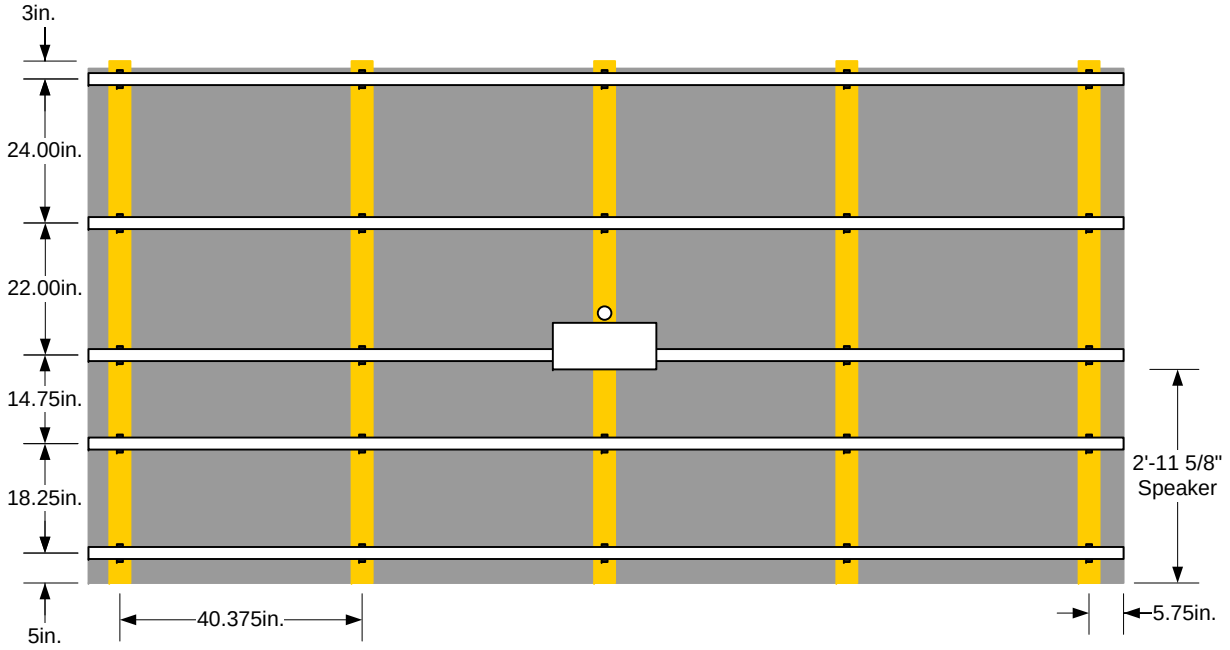


Scale: 3/8"=1'

Home Theater East Wall

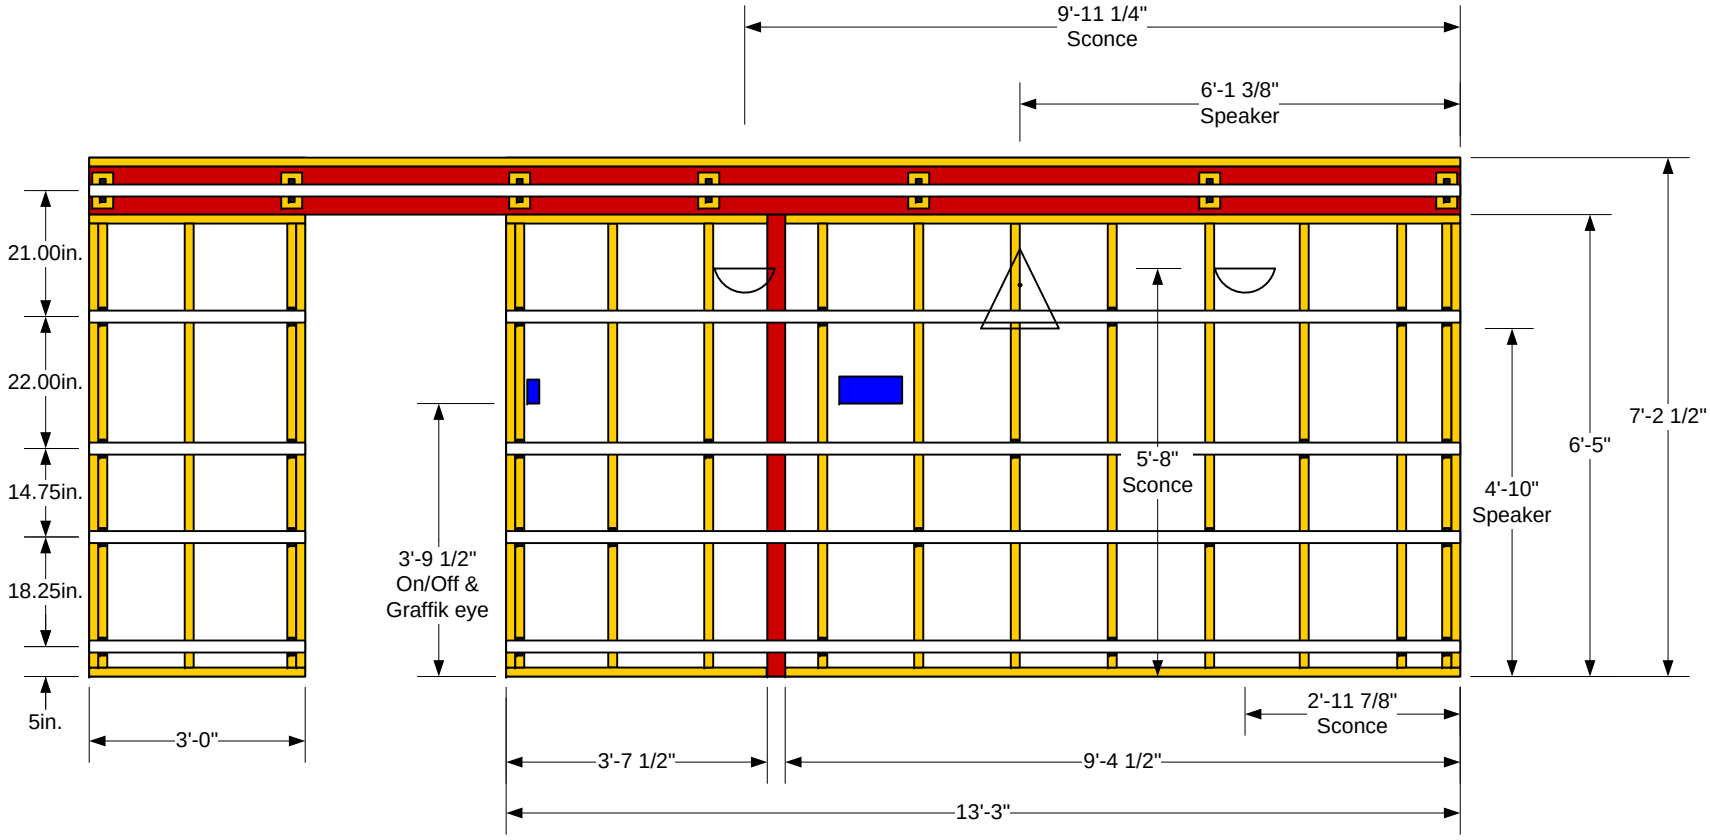


Scale: 3/8"=1'

Home Theater West Wall

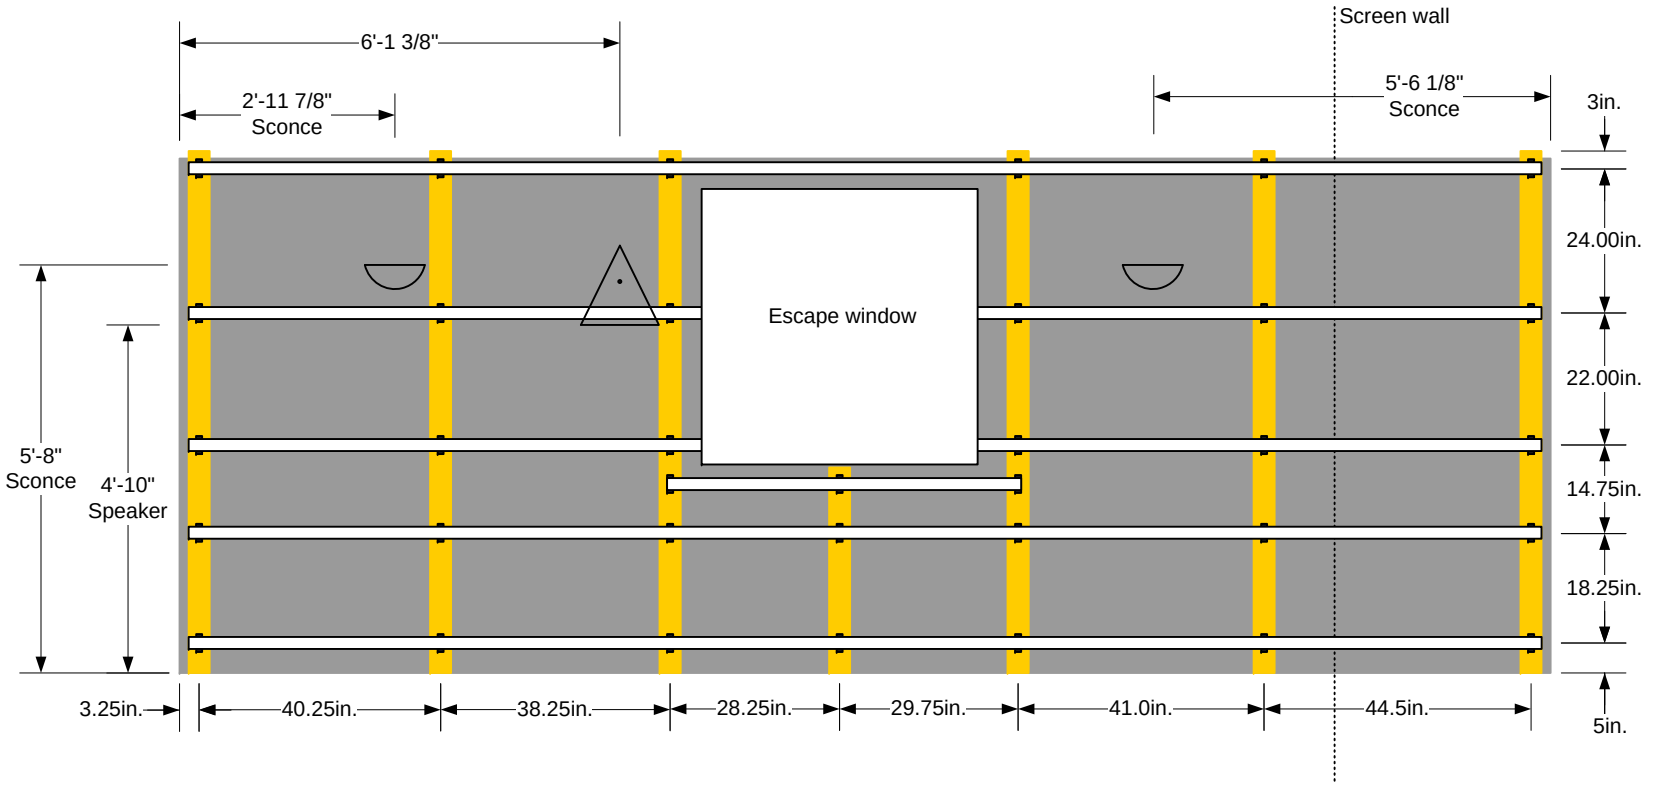


Scale: 3/8"=1'


Home Theater Ceiling

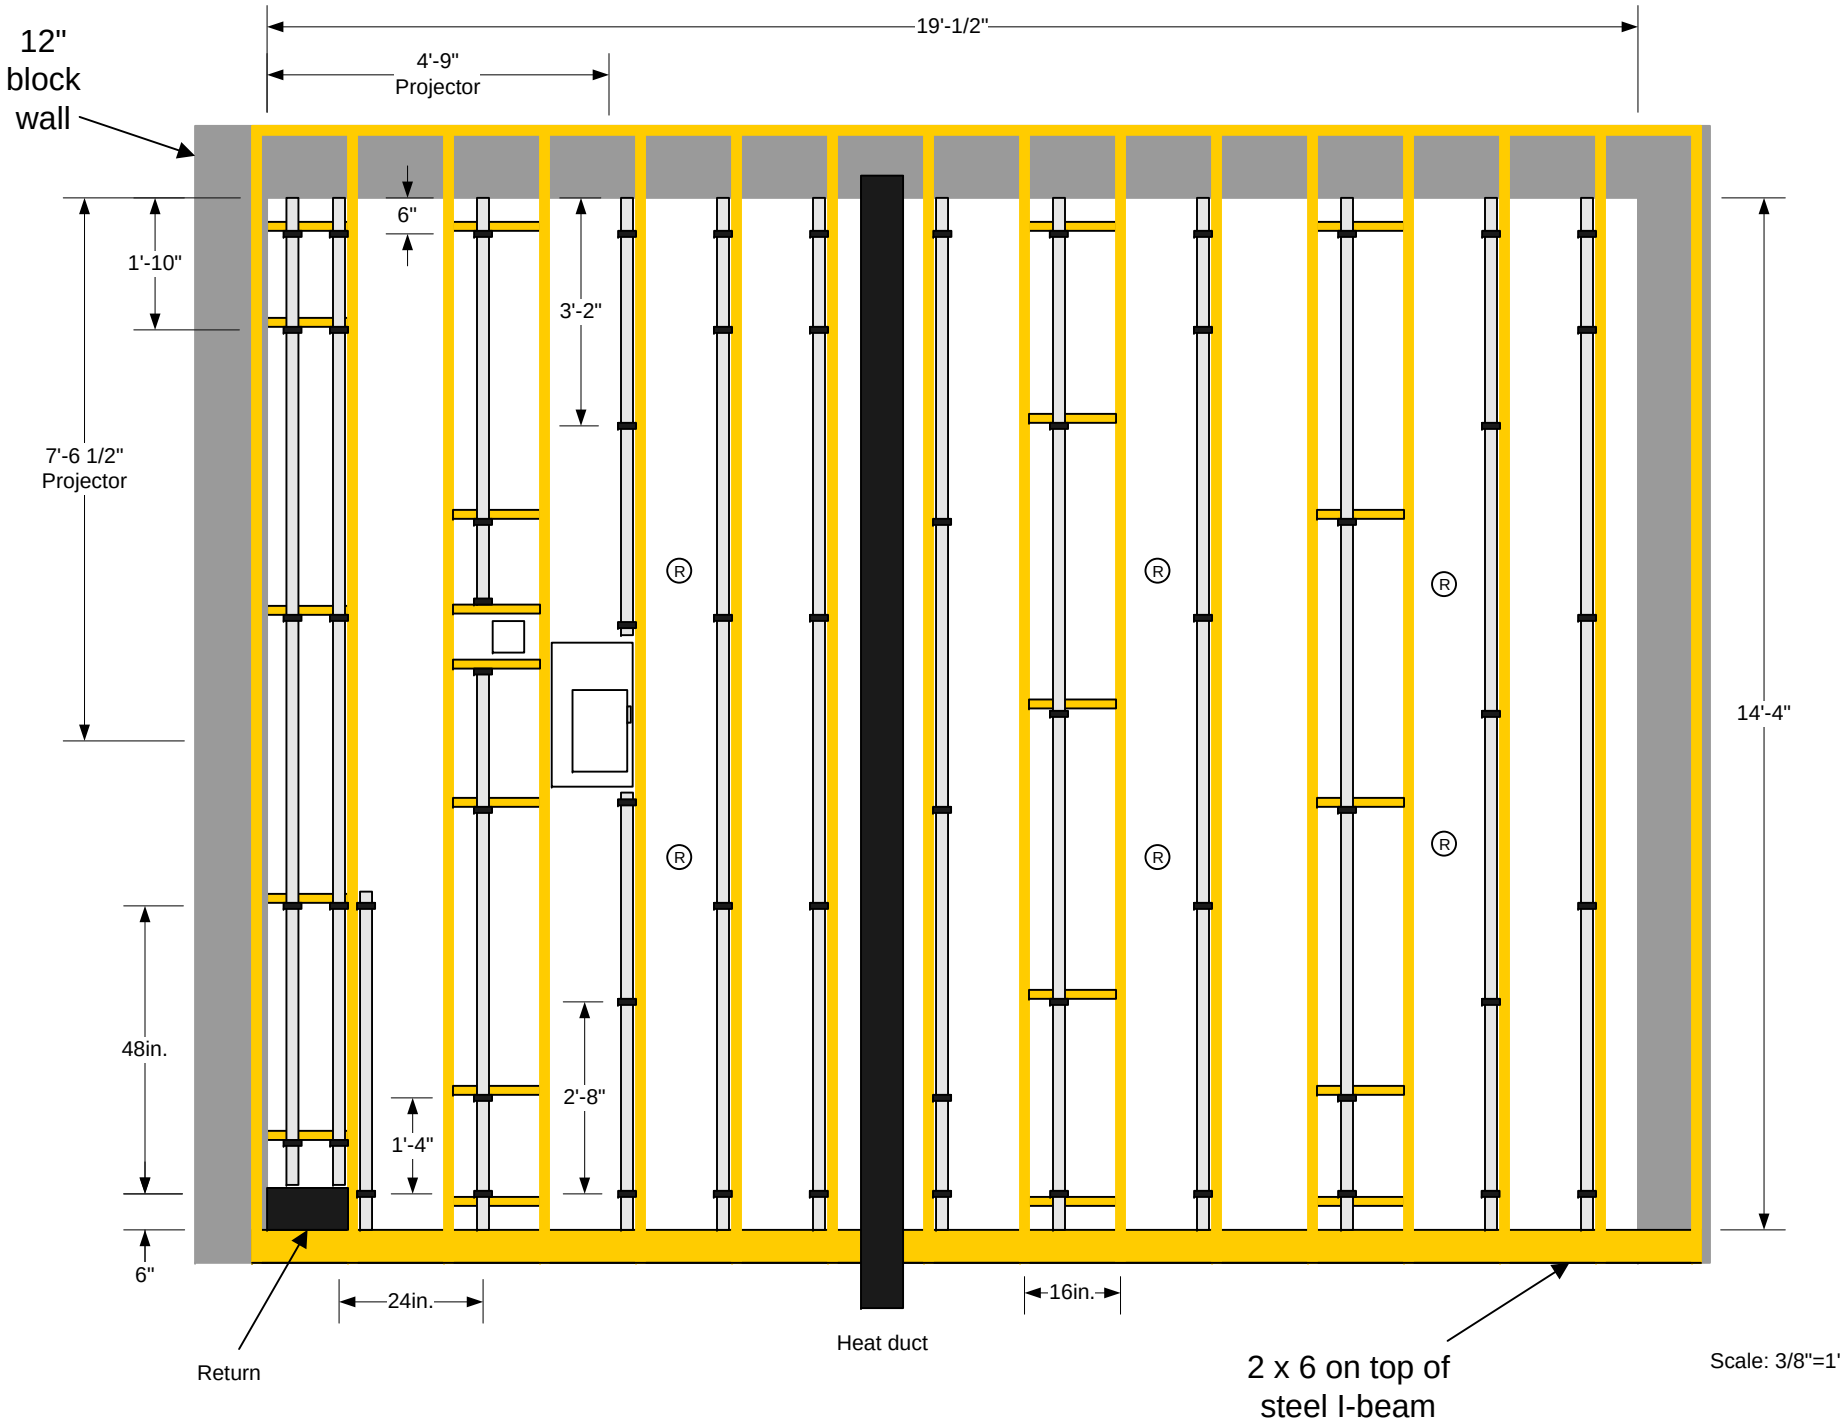


Drywall Layer 1

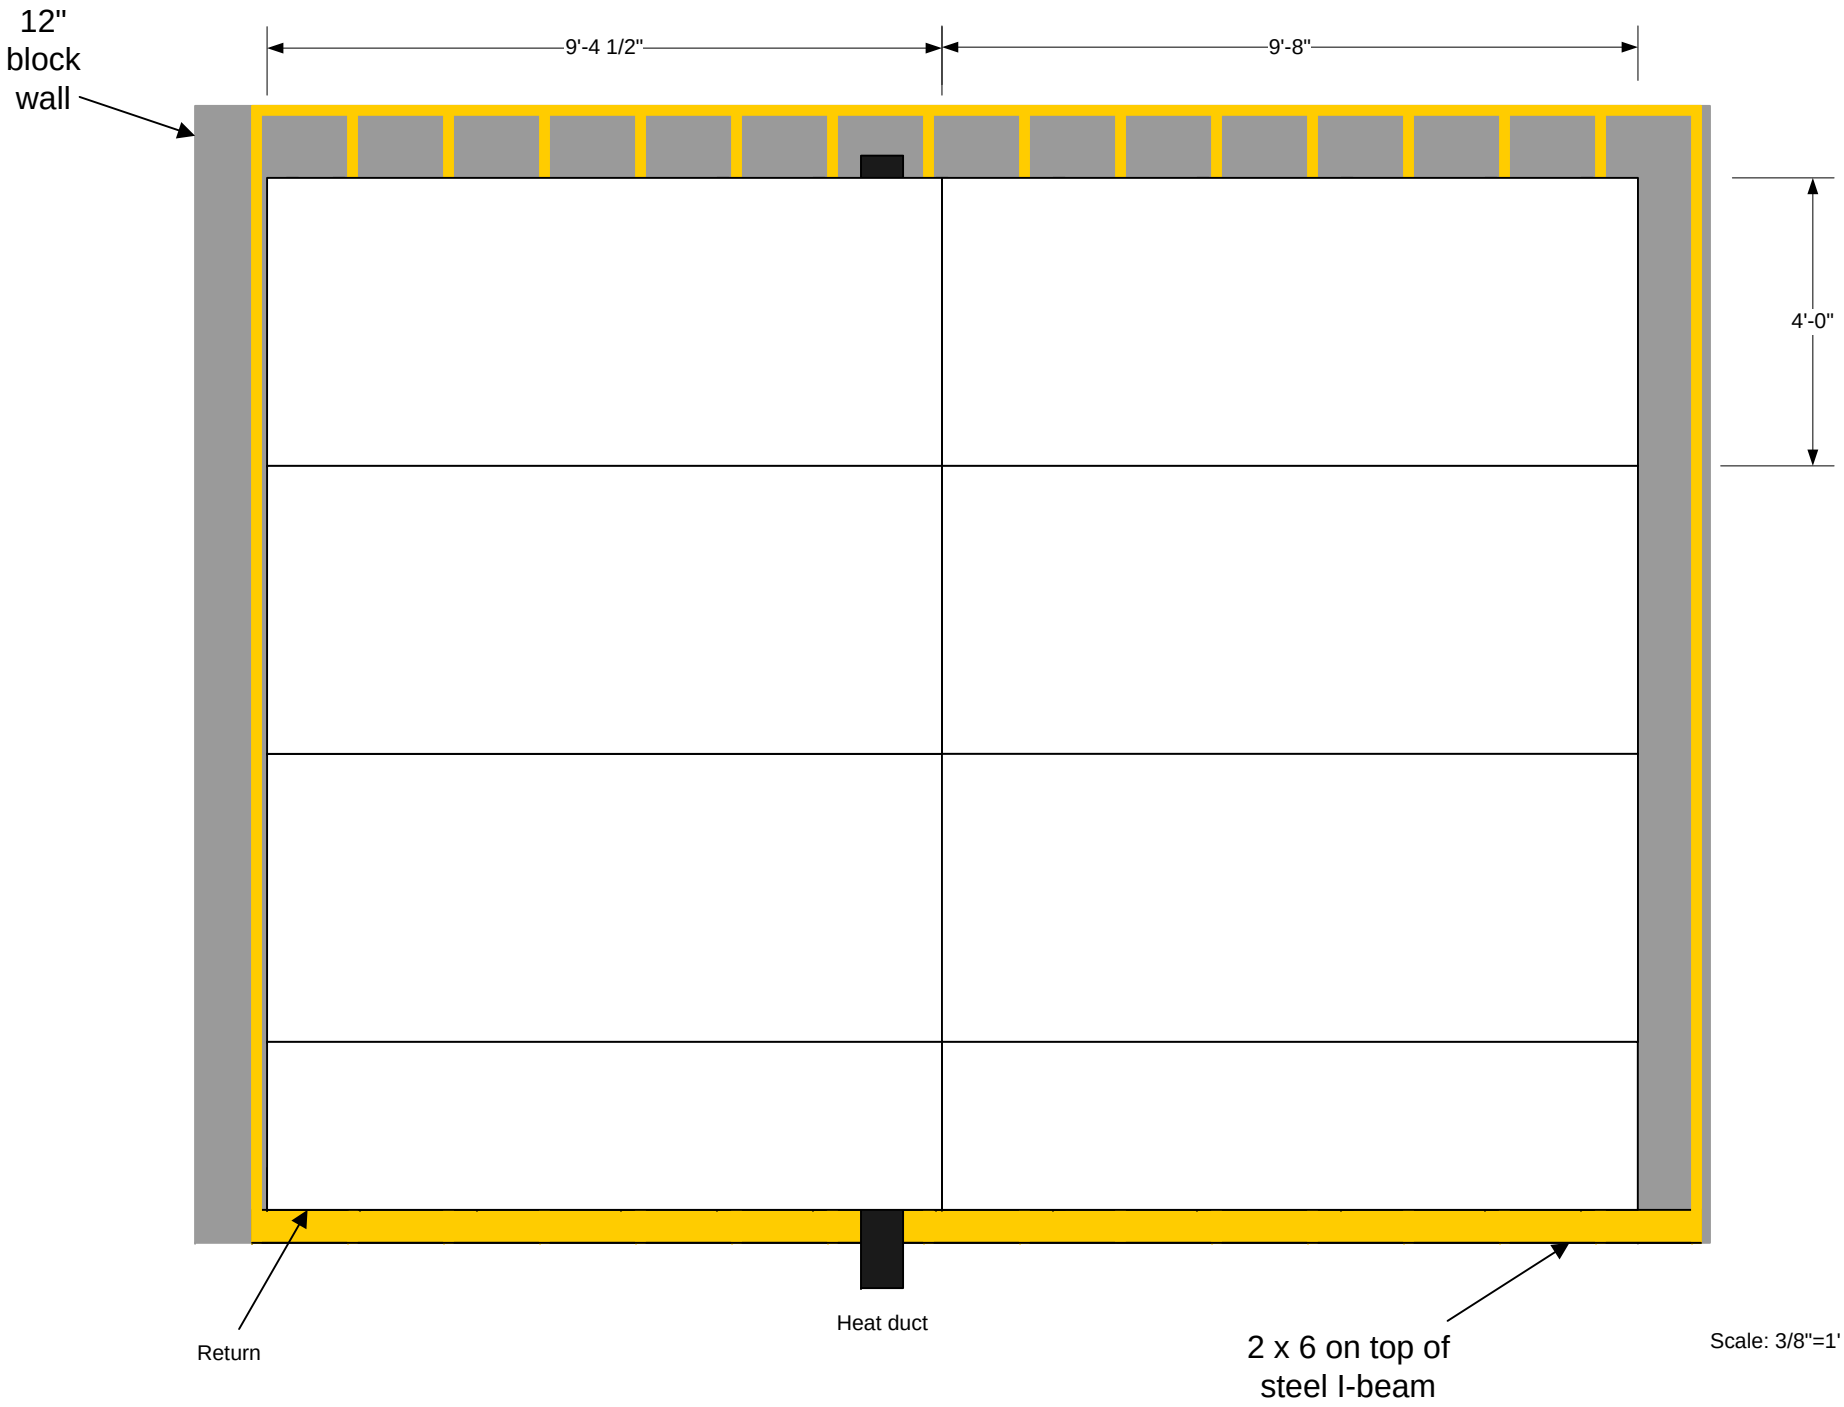


Drywall Layer 2

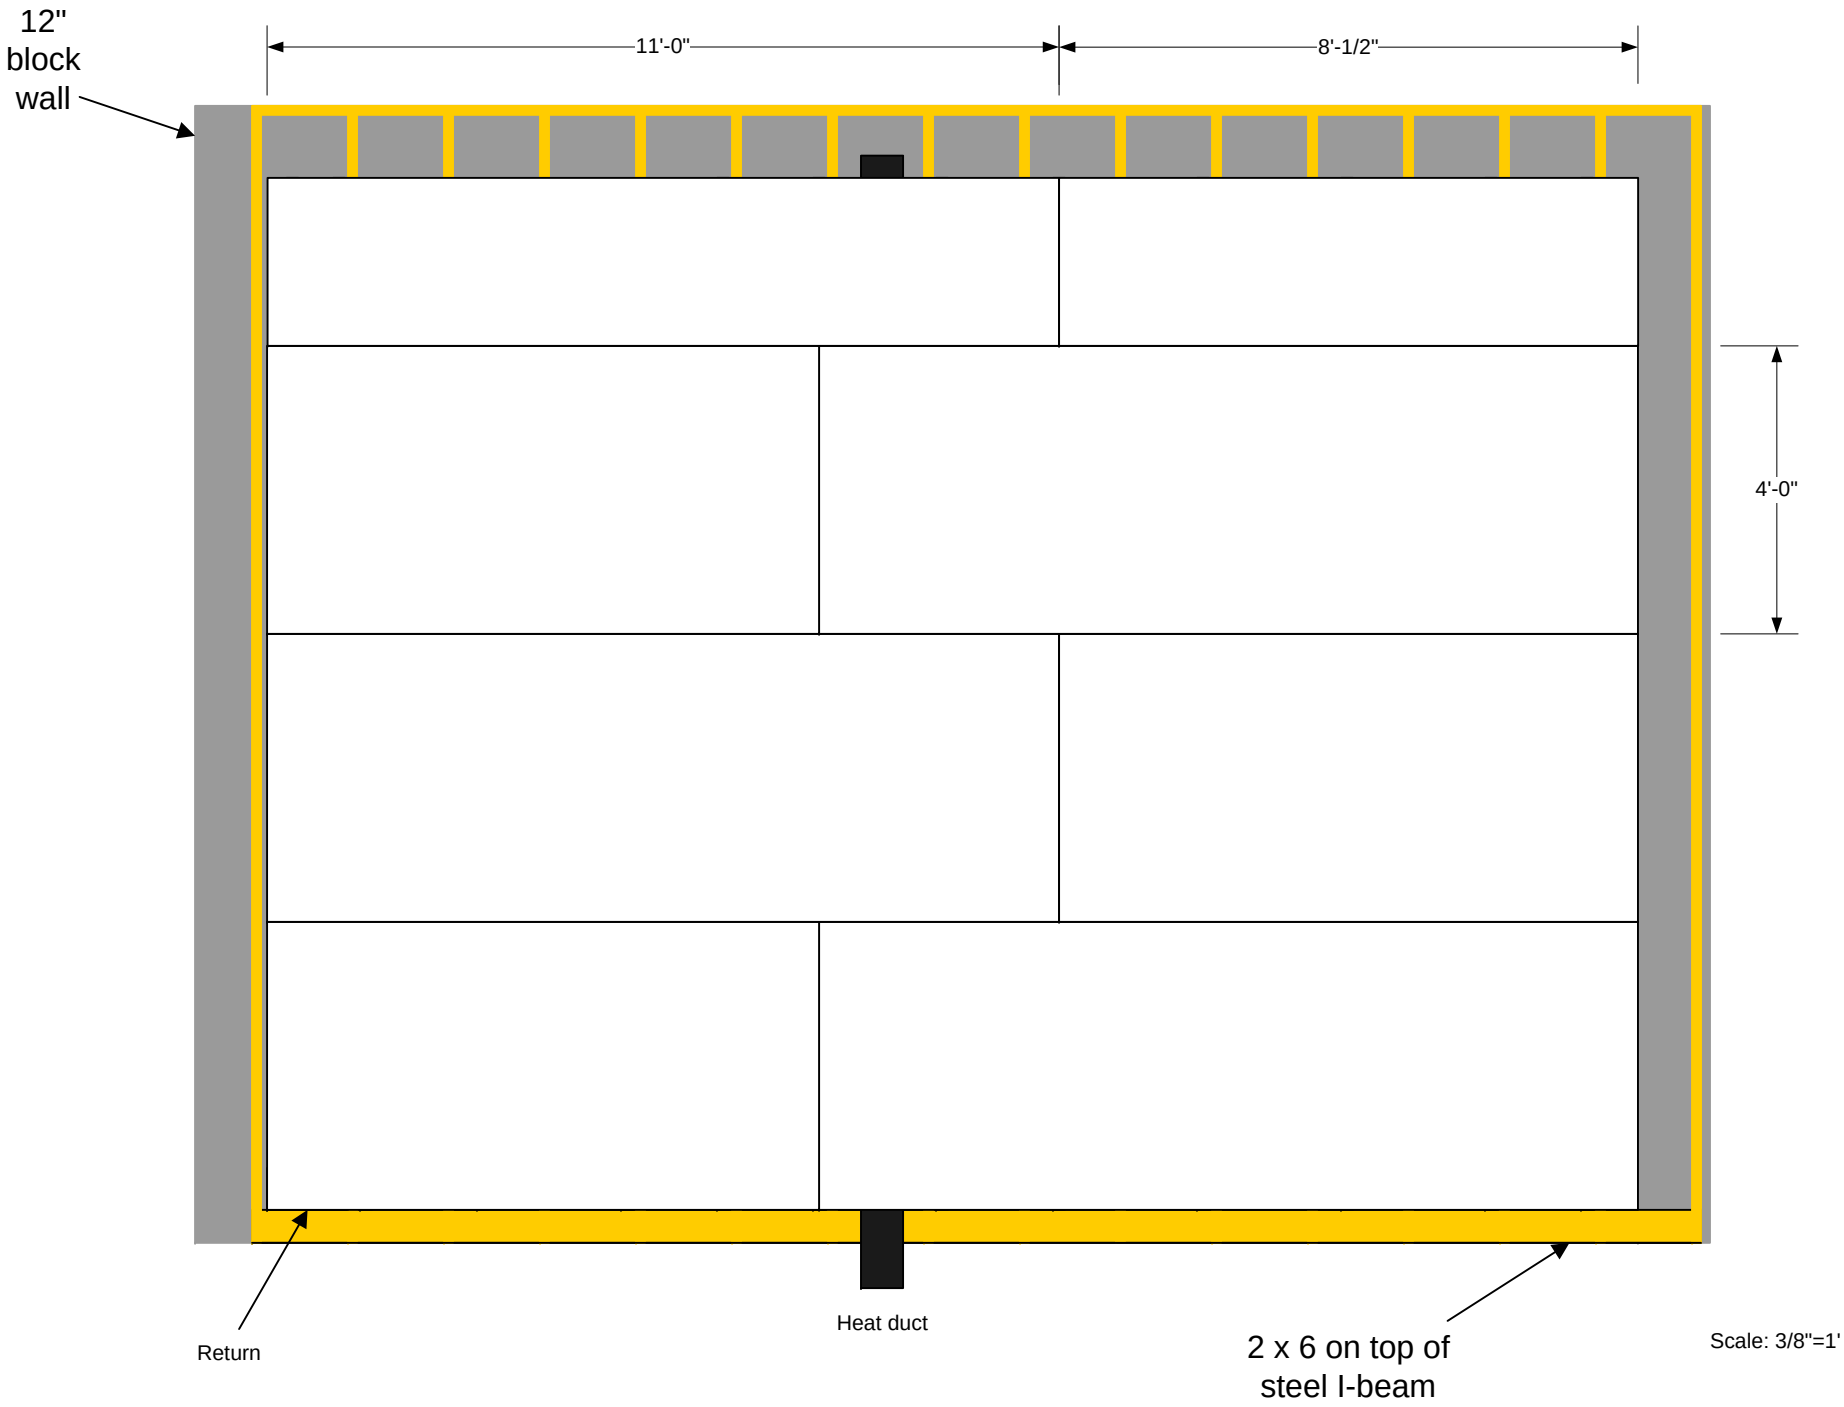



Home Theater Ceiling/Wall Detail

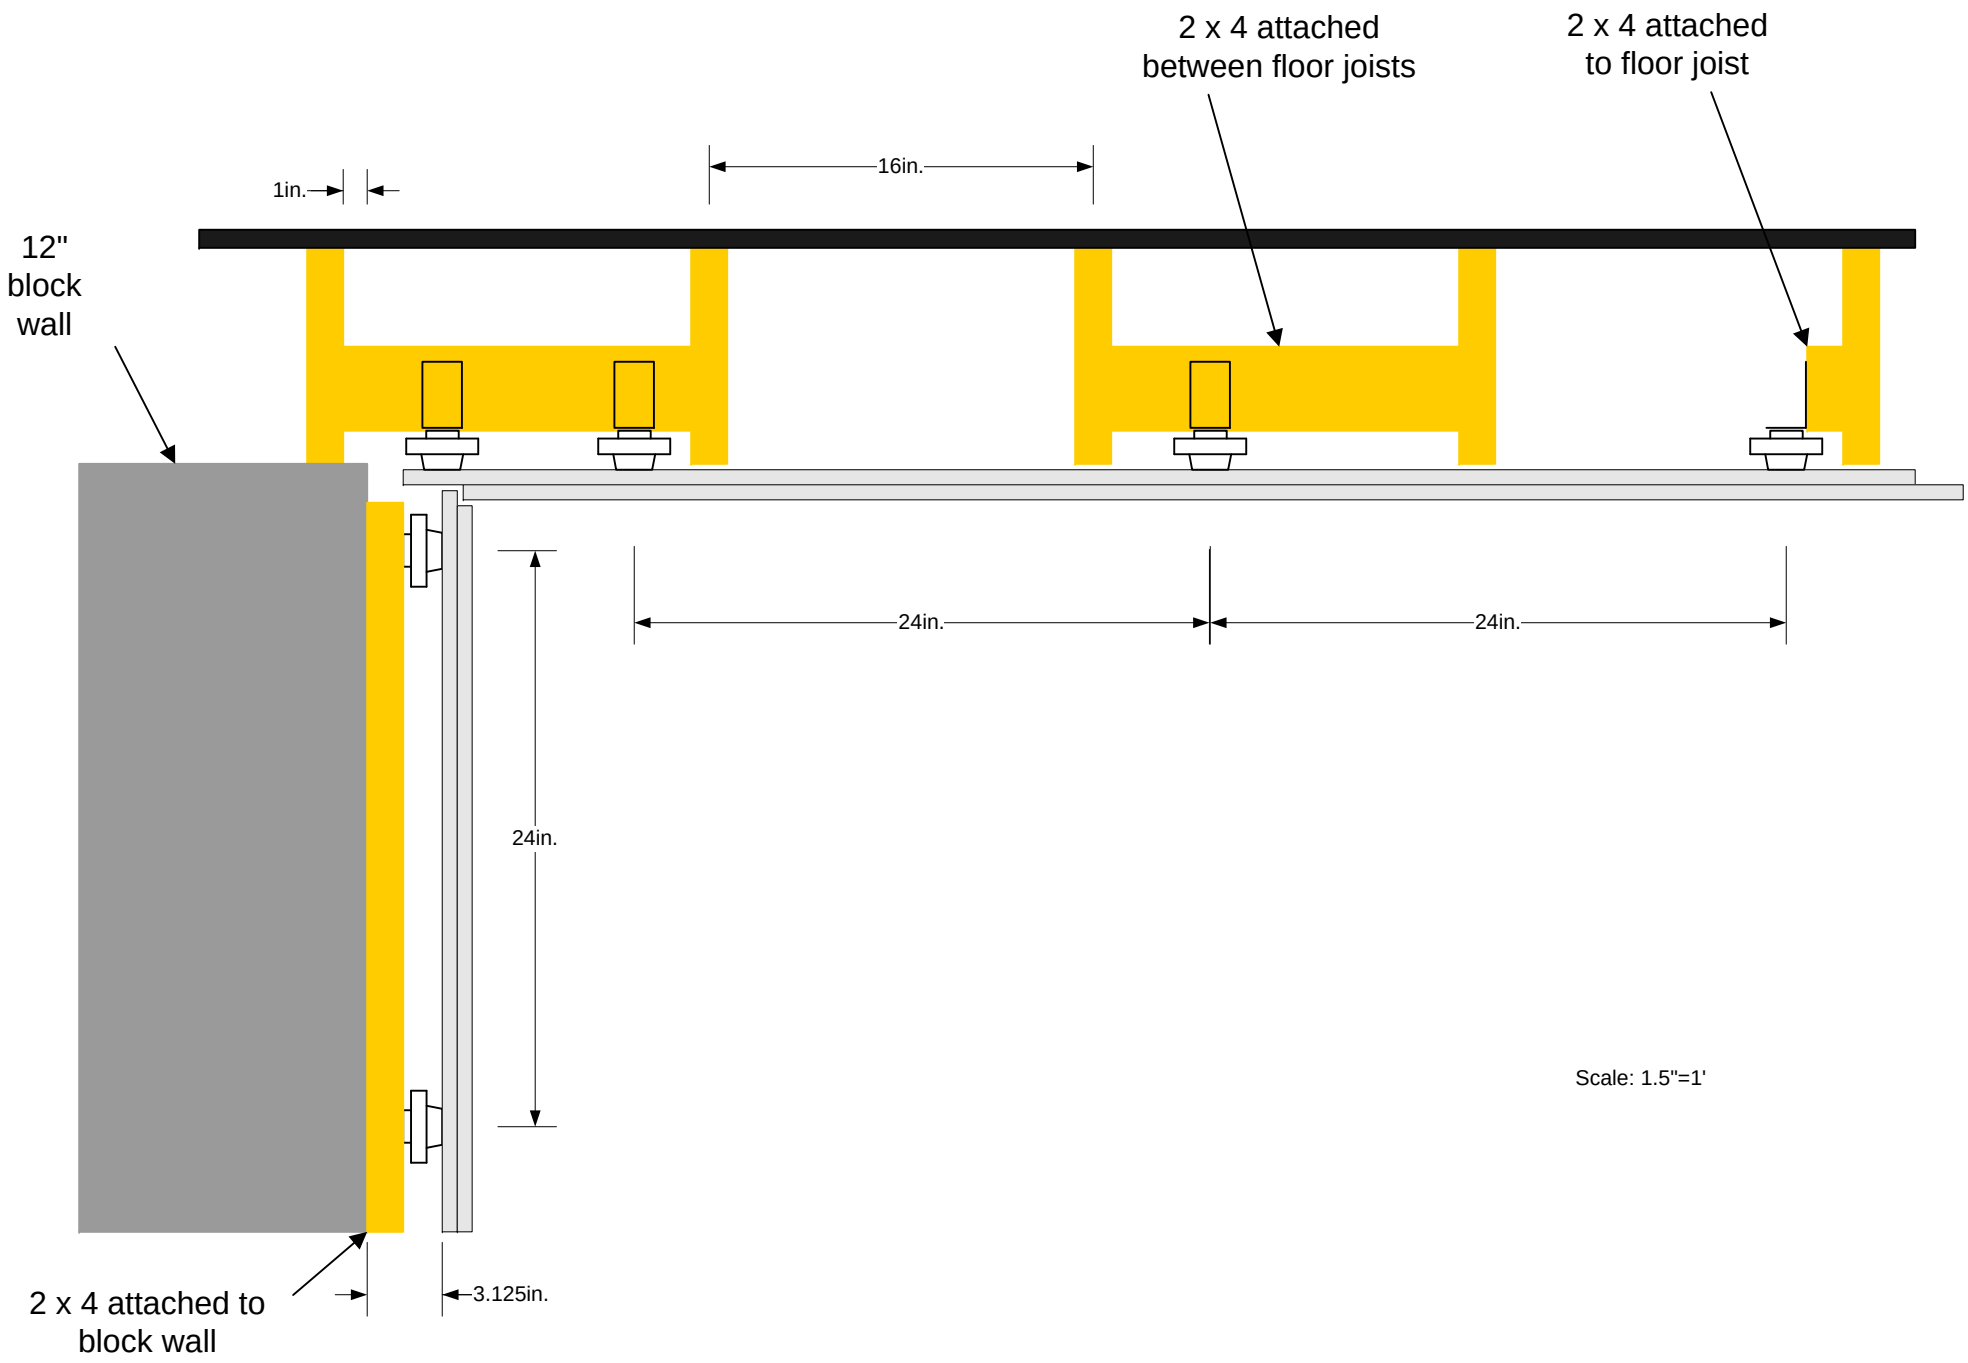

Lighting Circuit

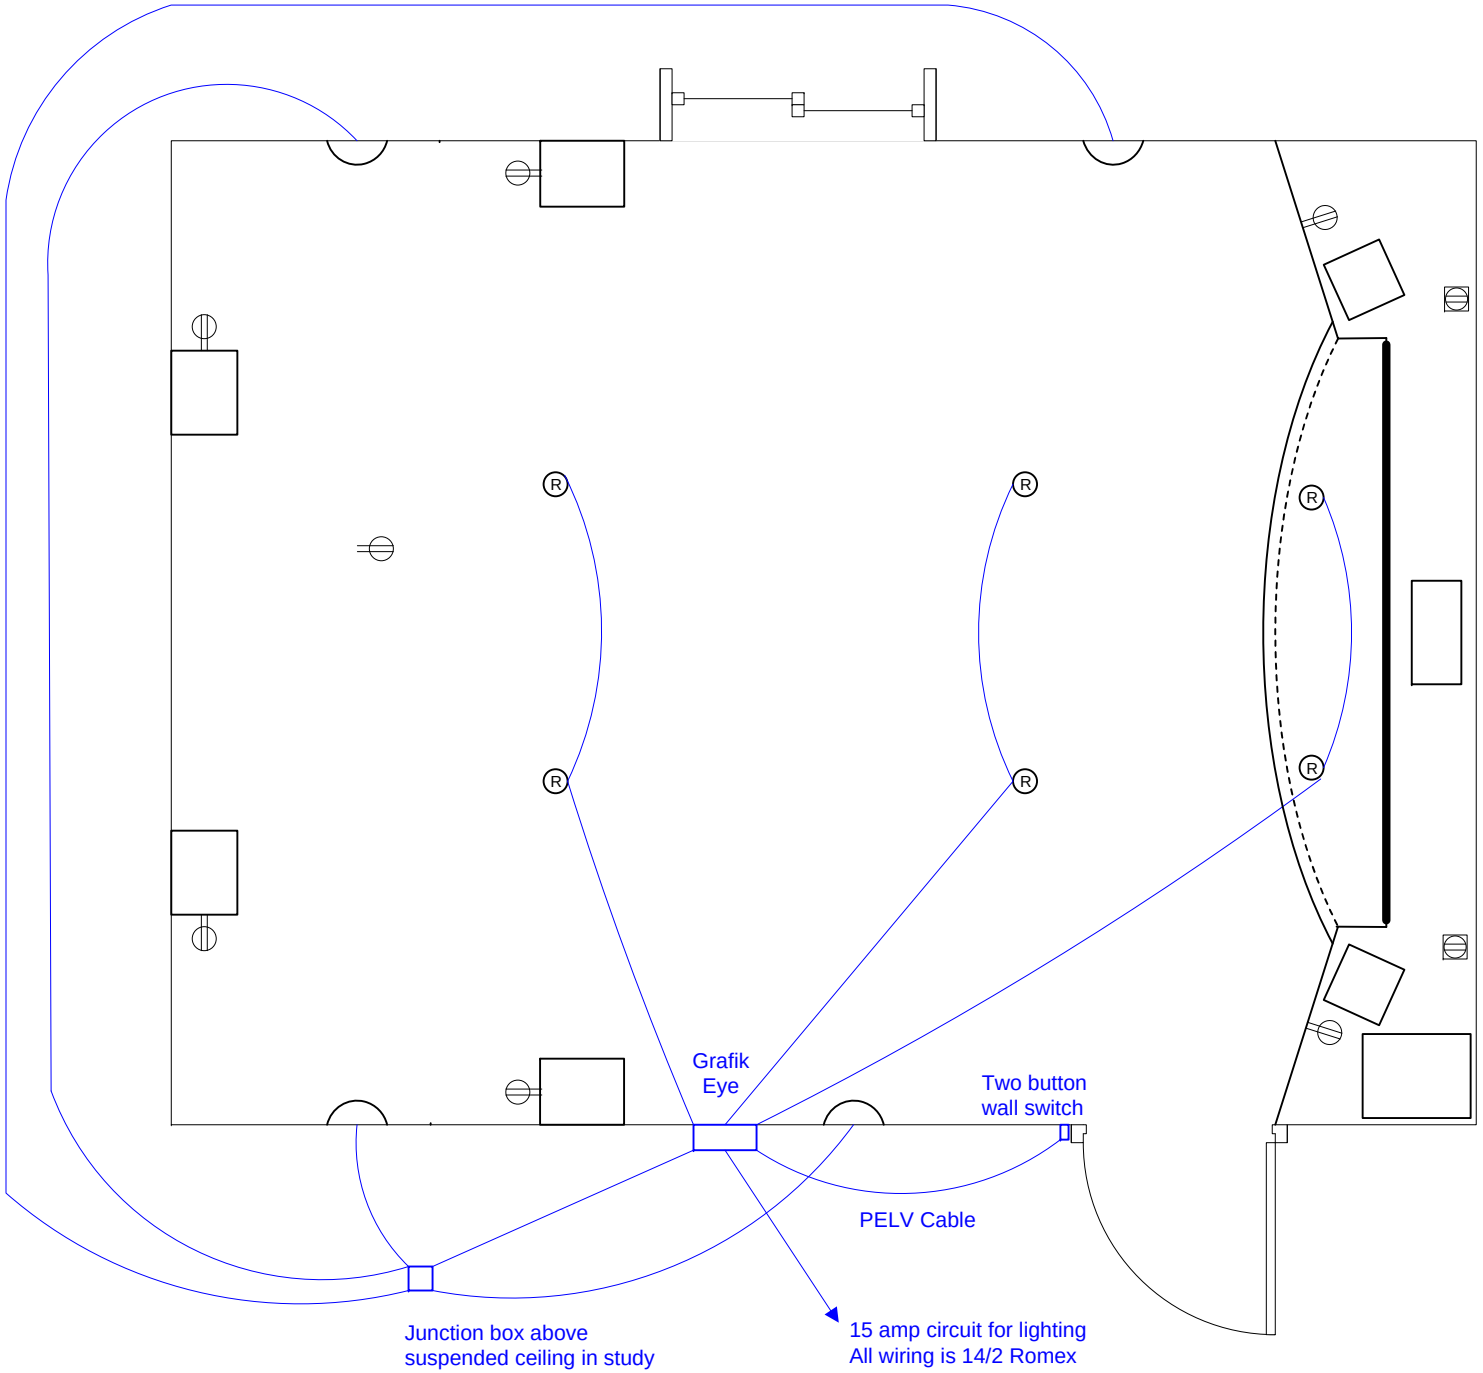


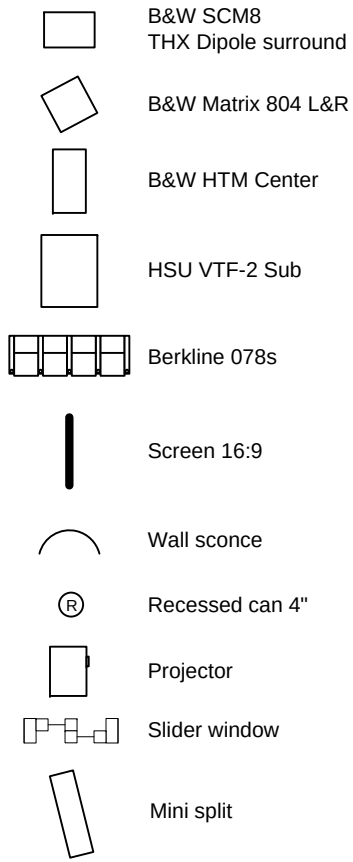

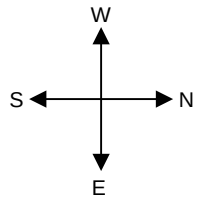

Scale: 3/8"=1'

Outlet Circuit

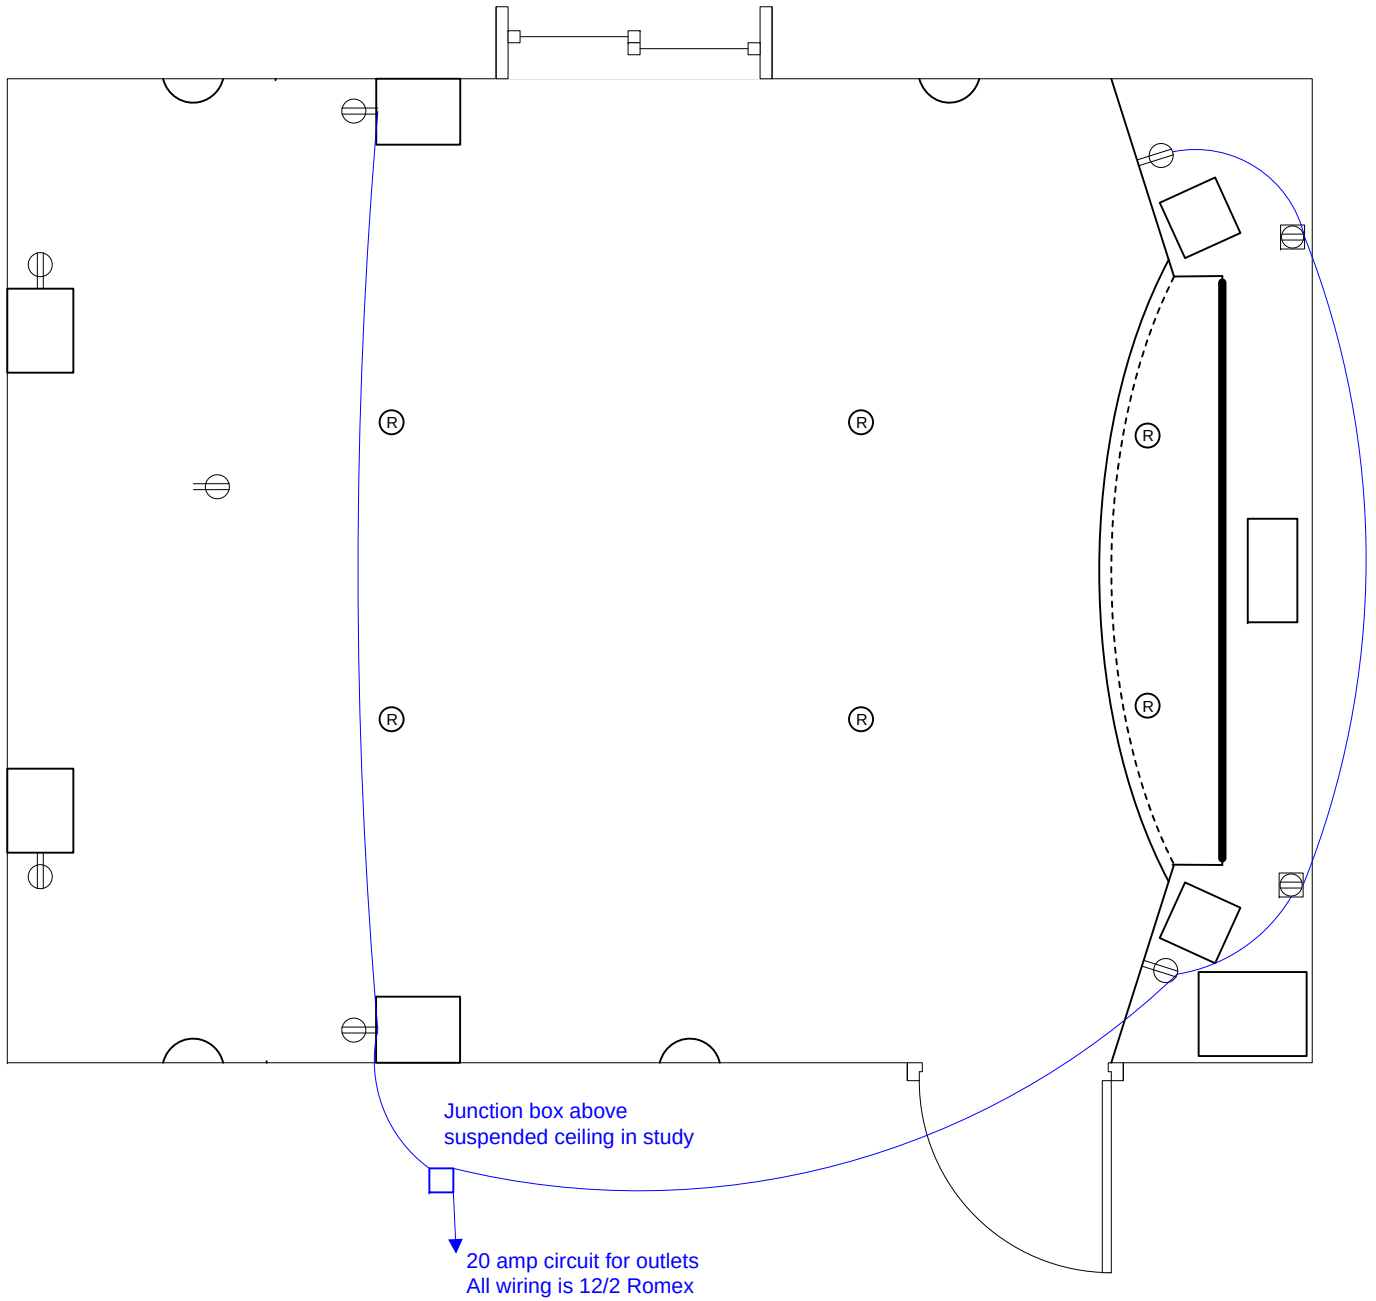

B&W SCM8
THX Dipole surround

B&W Matrix 804 L&R

B&W HTM Center

HSU VTF-2 Sub

Berkline 078s

Screen 16:9

Wall sconce

R Recessed can 4"

Projector


Slider window

Mini split

W
S N
E

Scale: 3/8"=1'

Projector/Sub Circuit

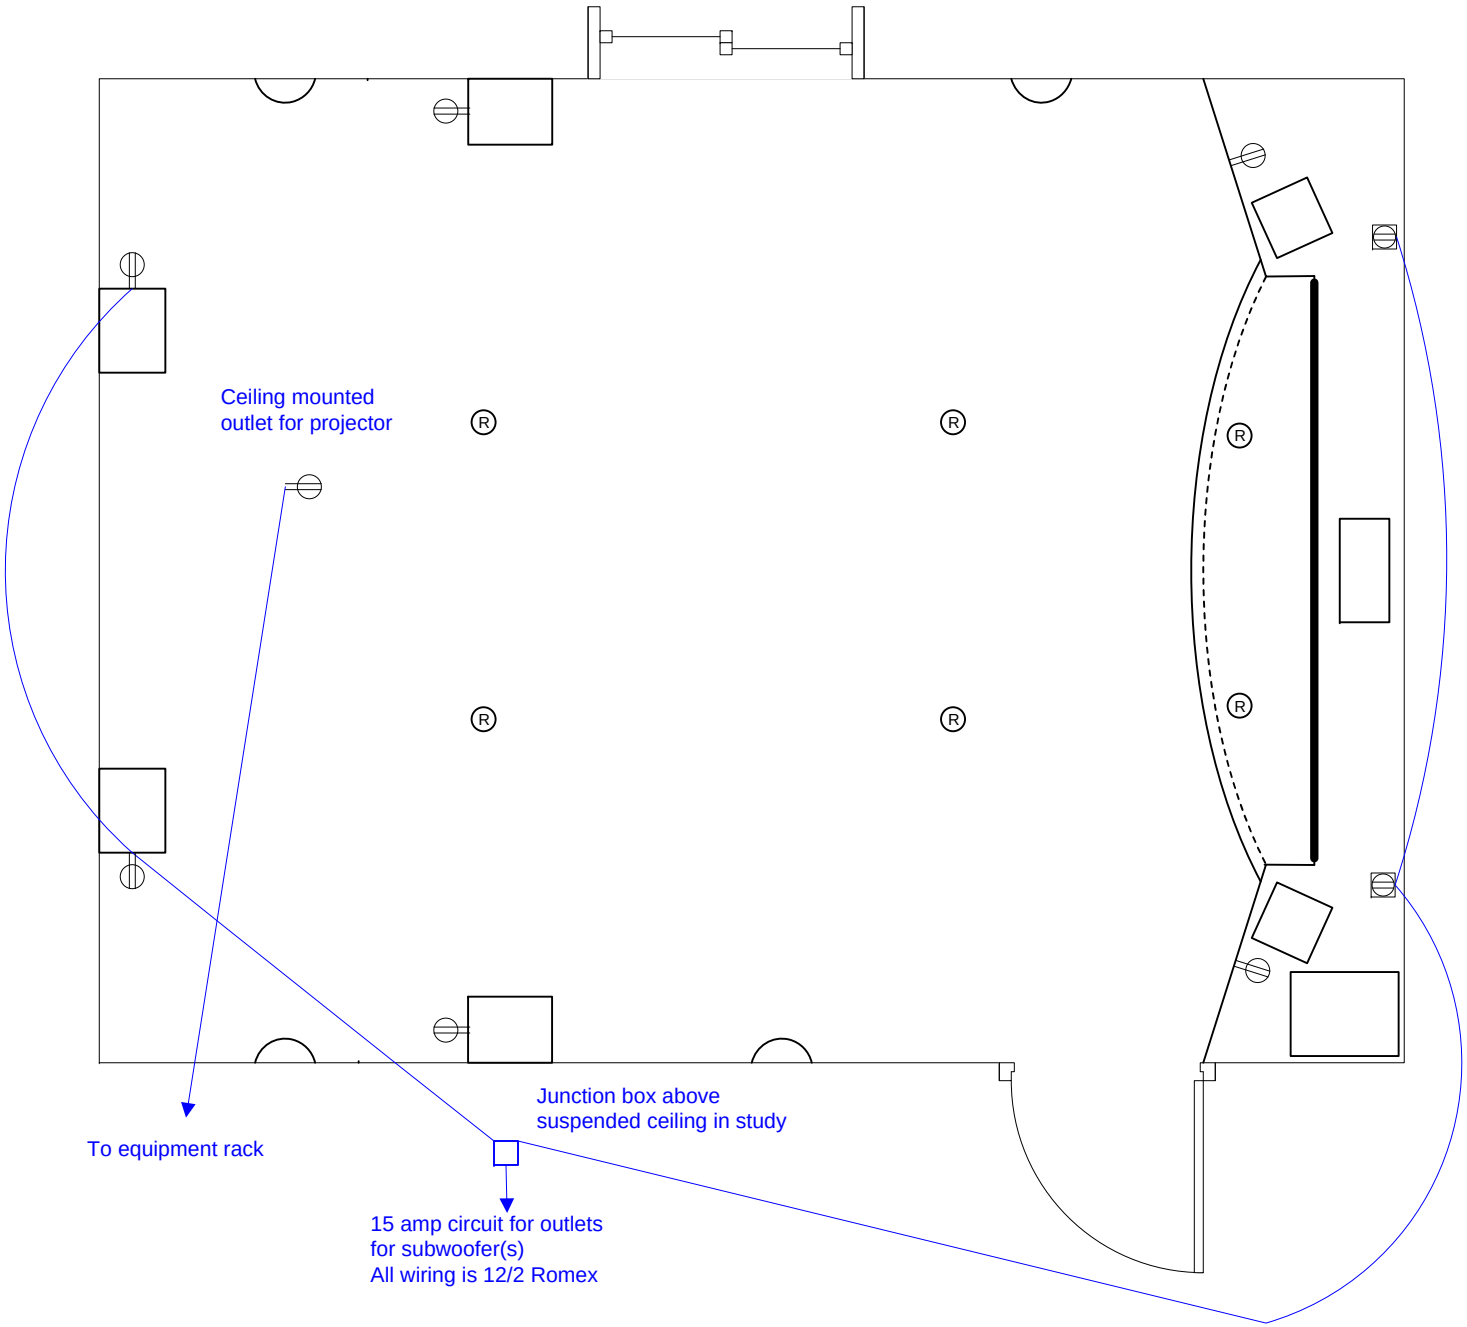

B&W SCM8
THX Dipole surround

B&W Matrix 804 L&R

B&W HTM Center

HSU VTF-2 Sub

Berkline 078s

Screen 16:9

Wall sconce

Recessed can 4"

Projector


Slider window

Mini split


W
S N
E


Scale: 3/8"=1'

Stage

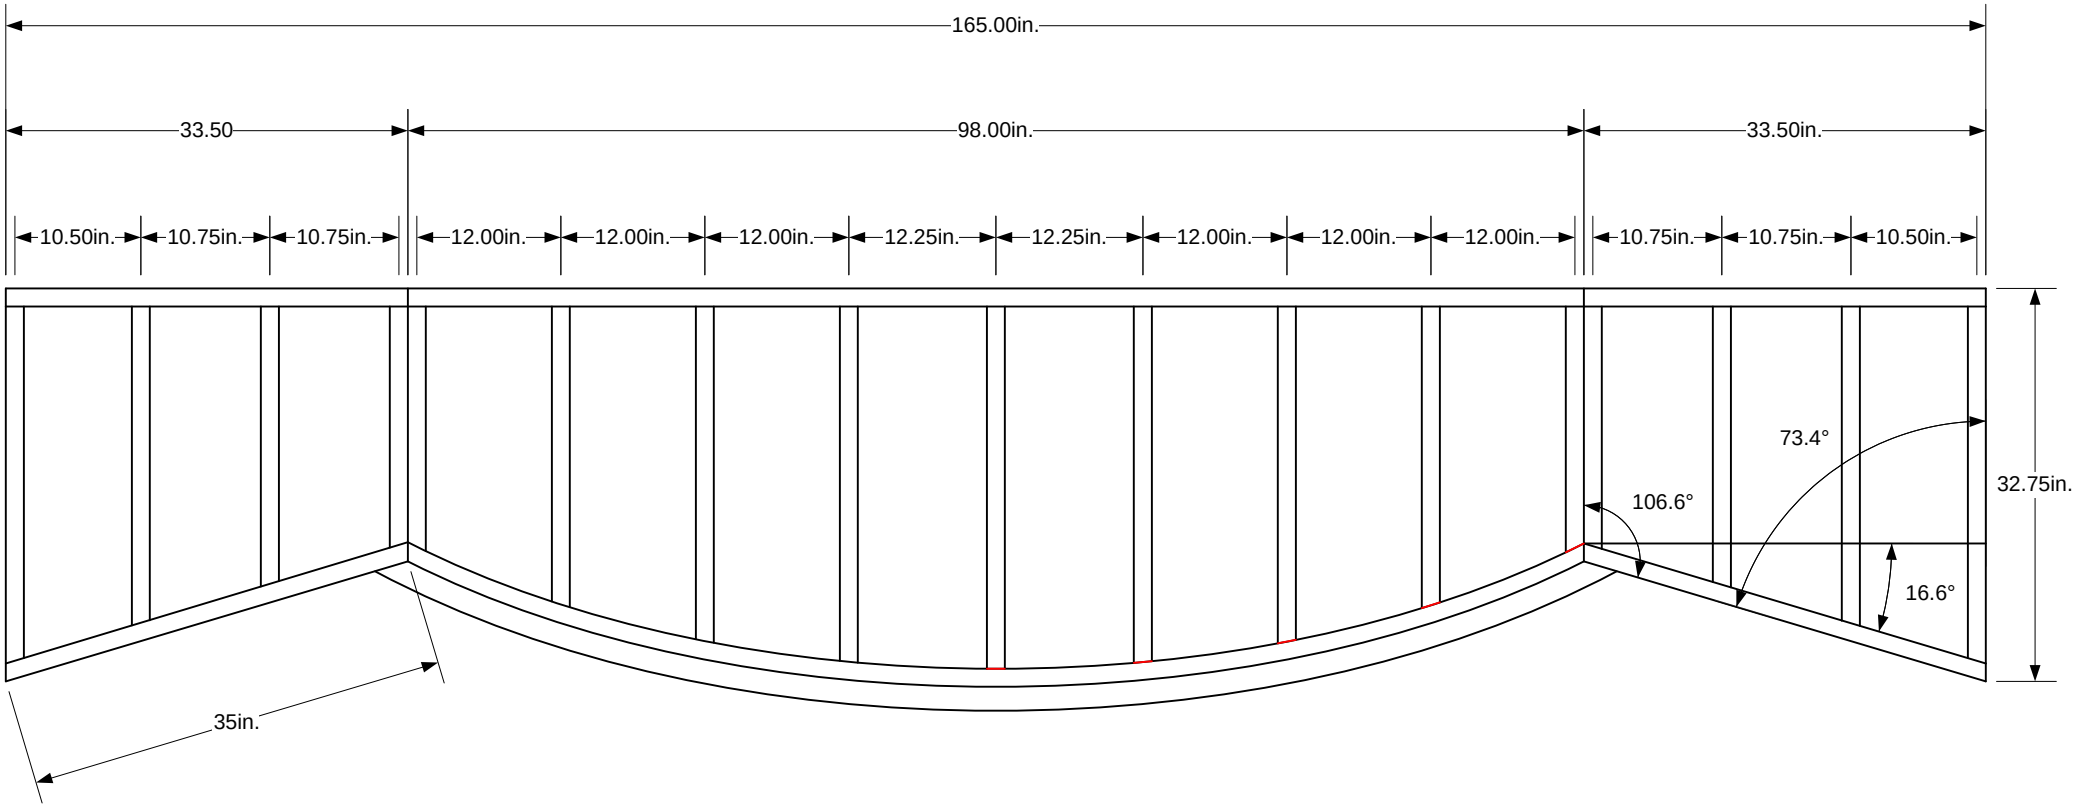
165.00in.
33.50
98.00in.
33.50in.
10.50in.
10.75in.
10.75in.
12.00in.
12.00in.
12.00in.
12.25in.
12.25in.
12.00in.
12.00in.
12.00in.
10.75in.
10.75in.
10.50in.
73.4°
106.6°
16.6°
32.75in.
35in.


Home Theater Screen Wall

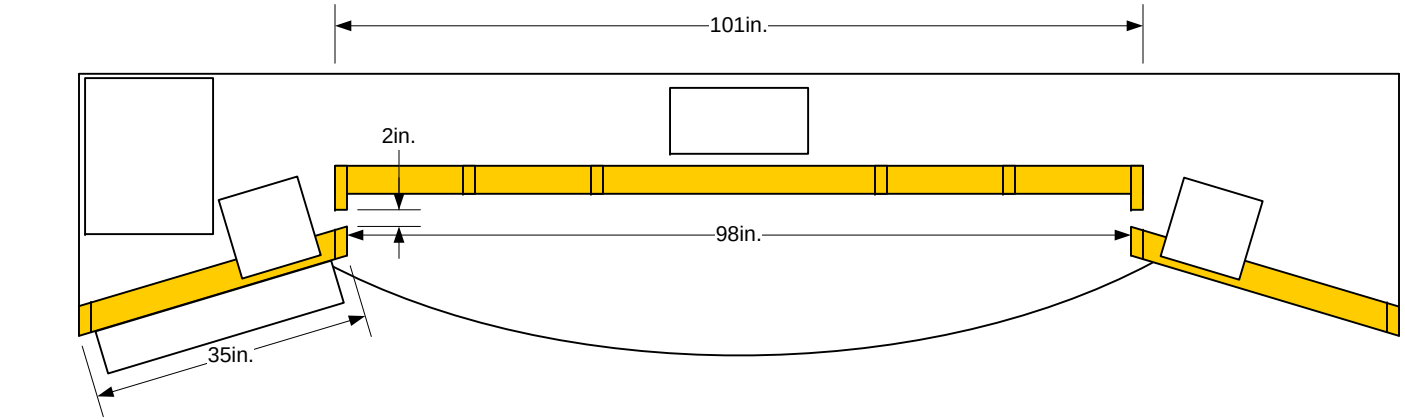


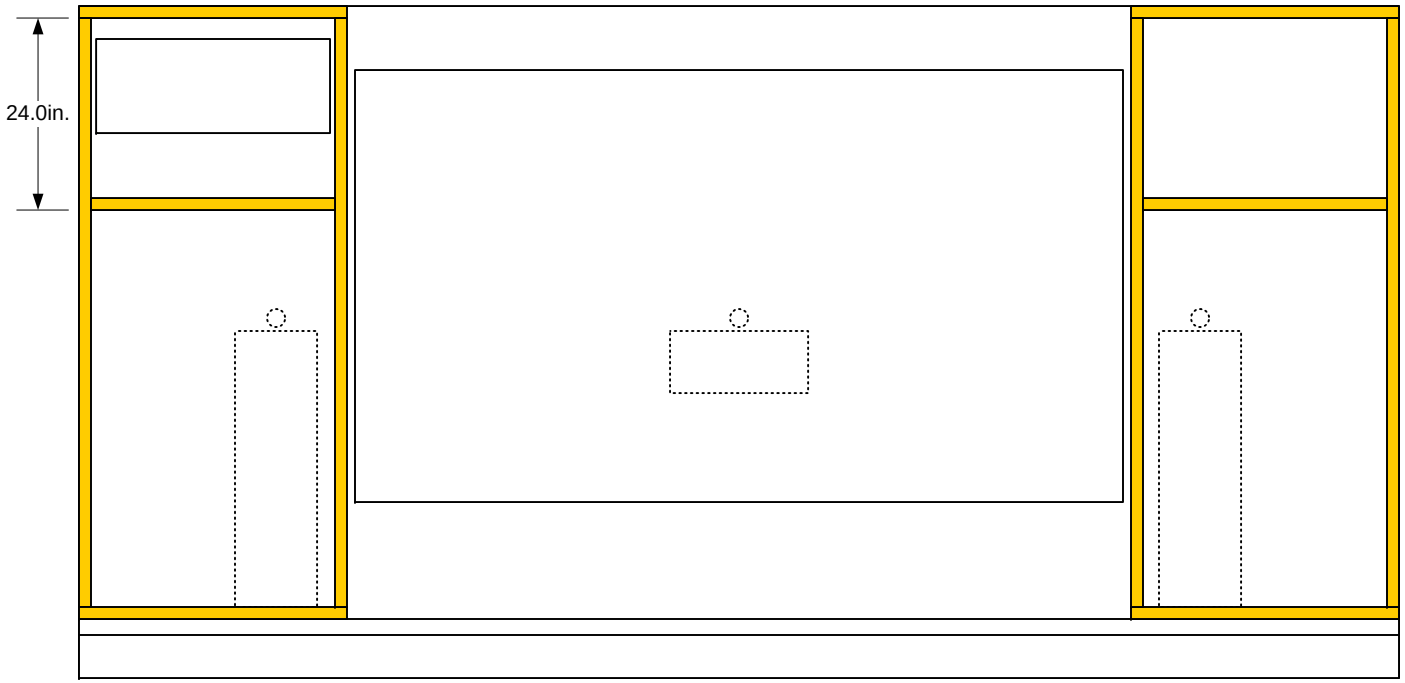

Scale: 1/2"=1'


Home Theater Screen Wall

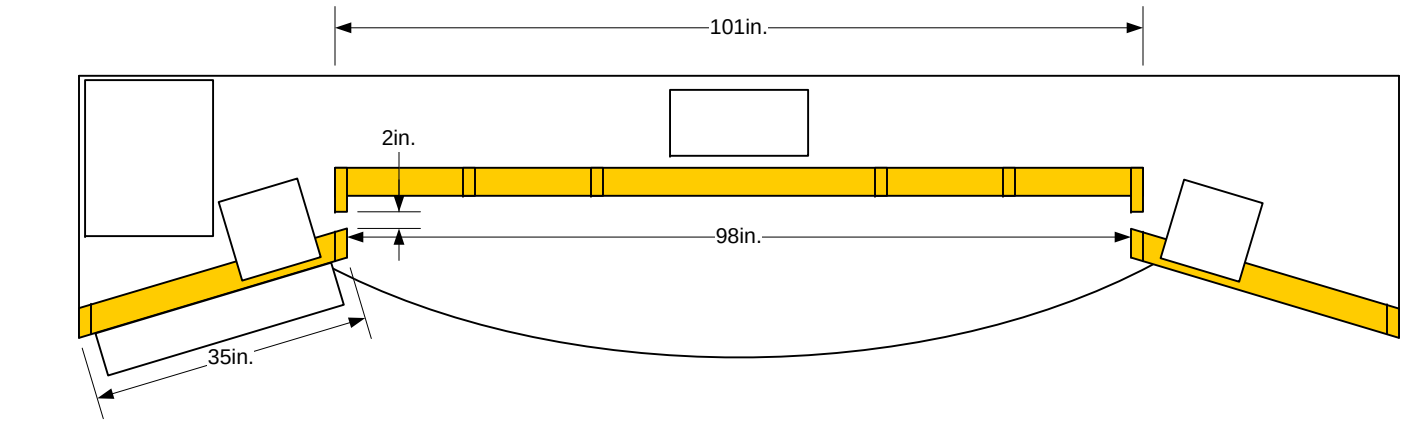

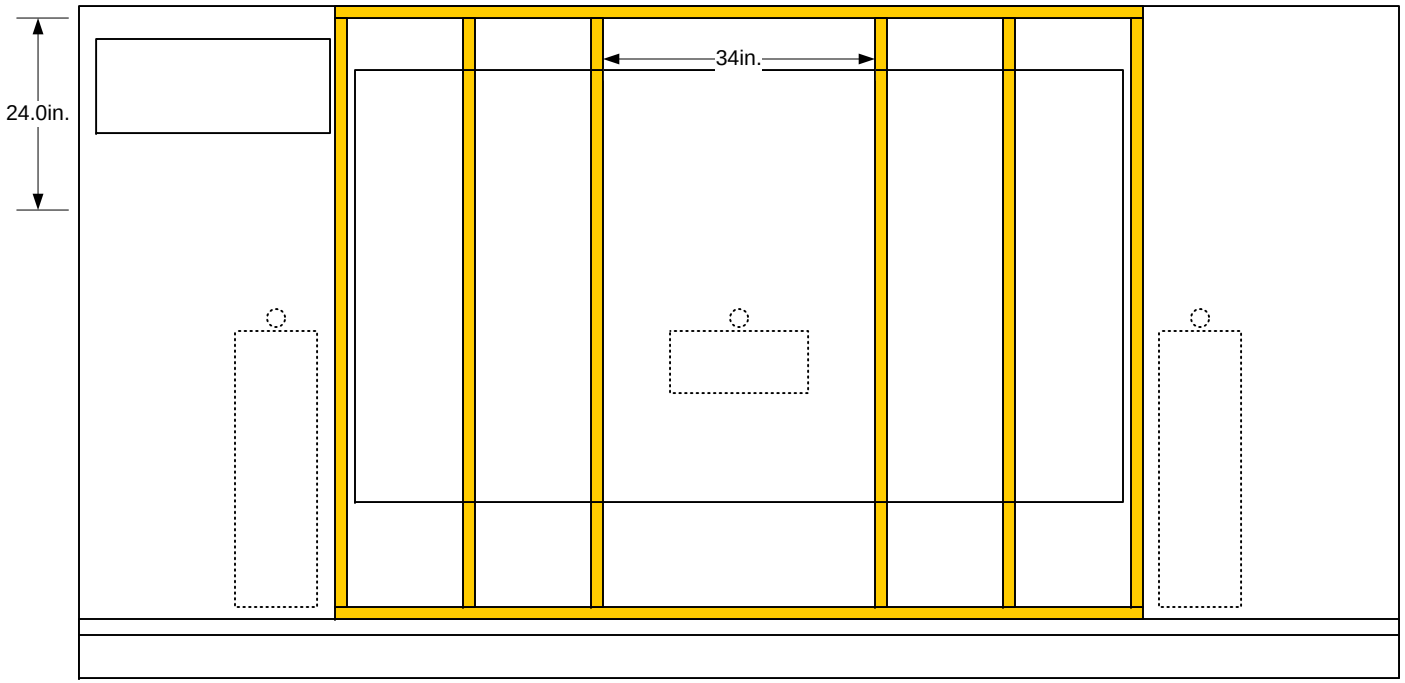


Scale: 1/2"=1'


Home Theater Dricore

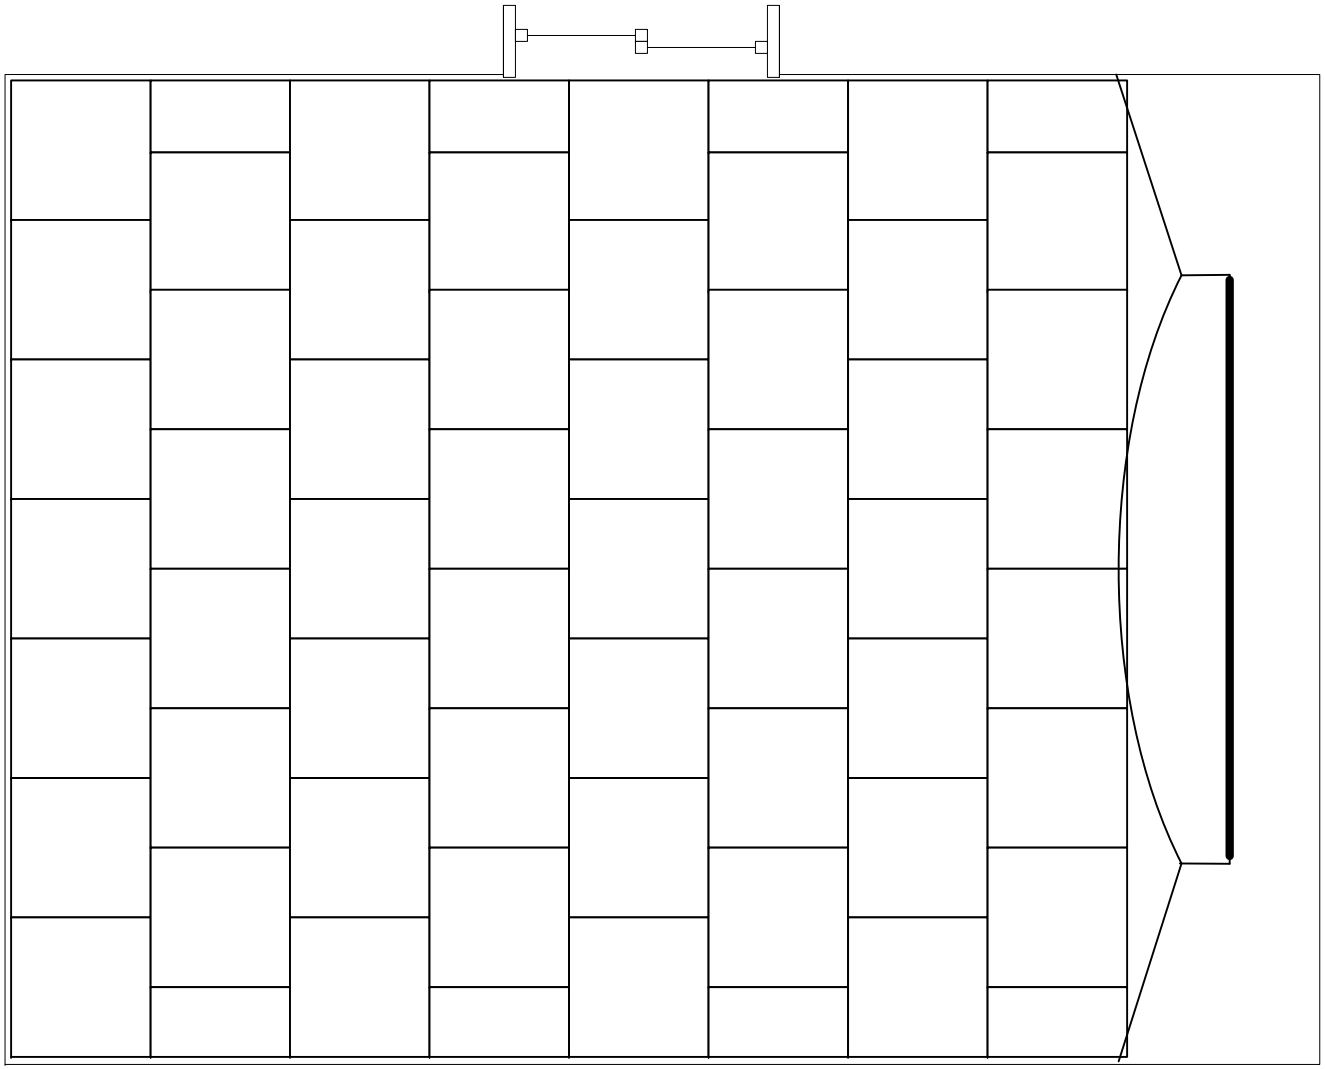


Scale: 3/8"=1'

Home Theater Column & Corner

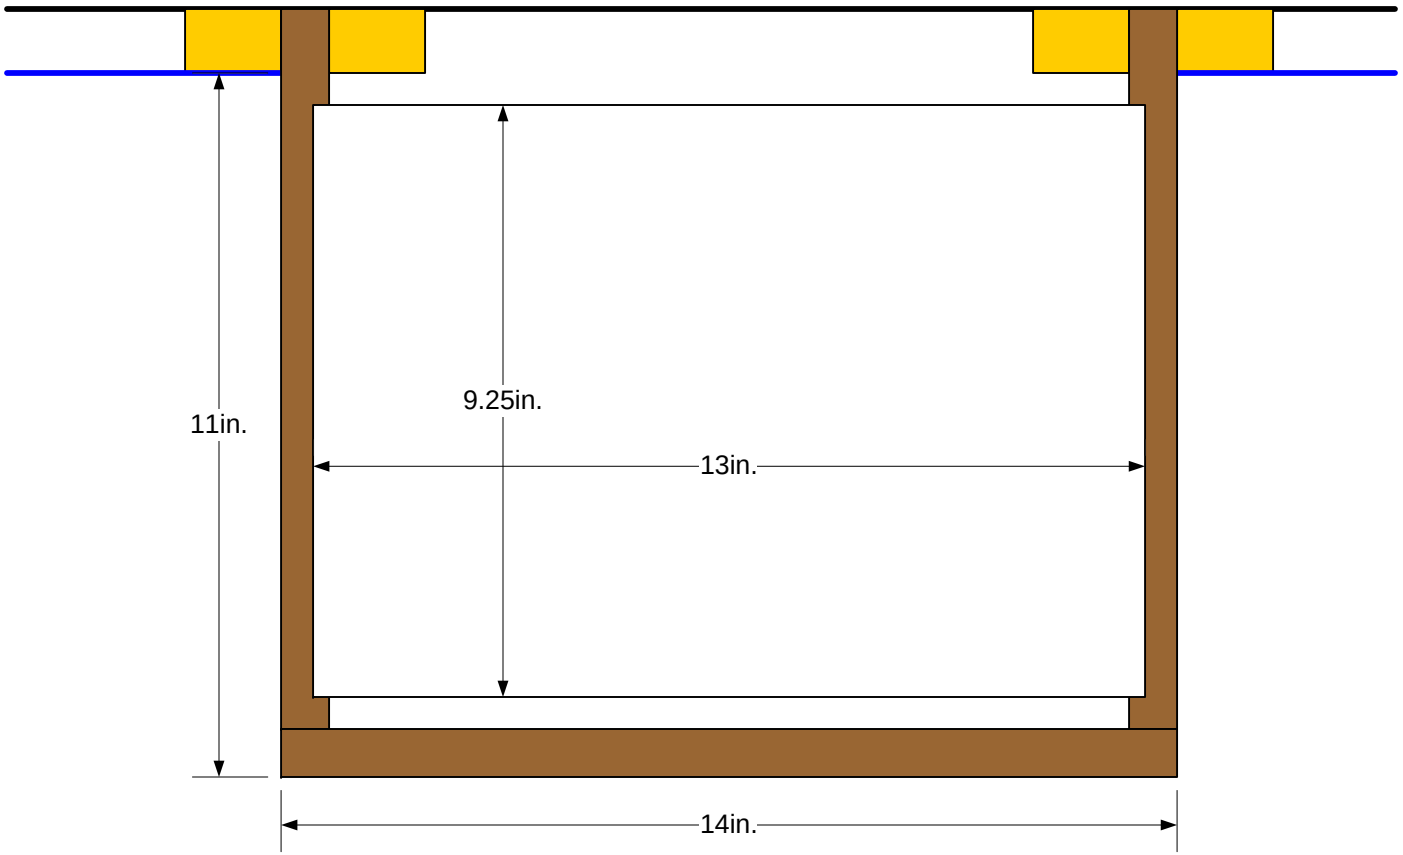

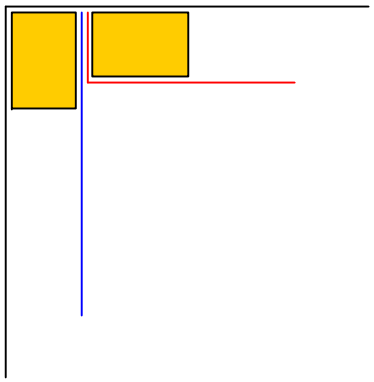

Home Theater Column

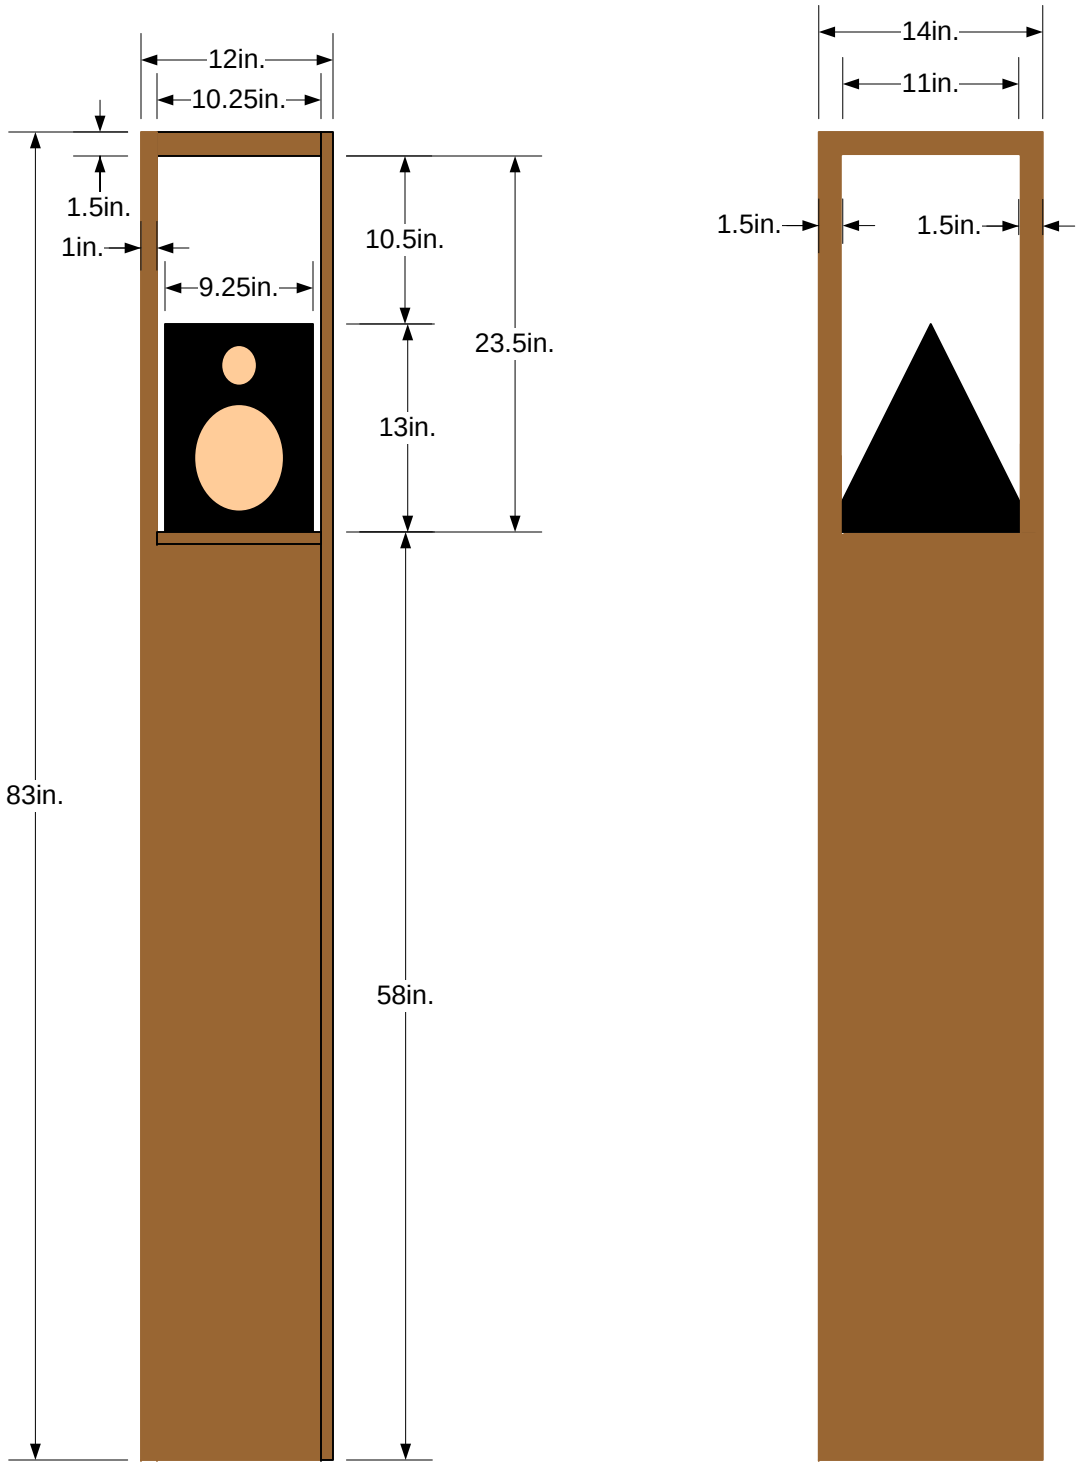

Home Theater Rack



8.25in.

6.25in.

6.25in.

6.25in.

6.50in.