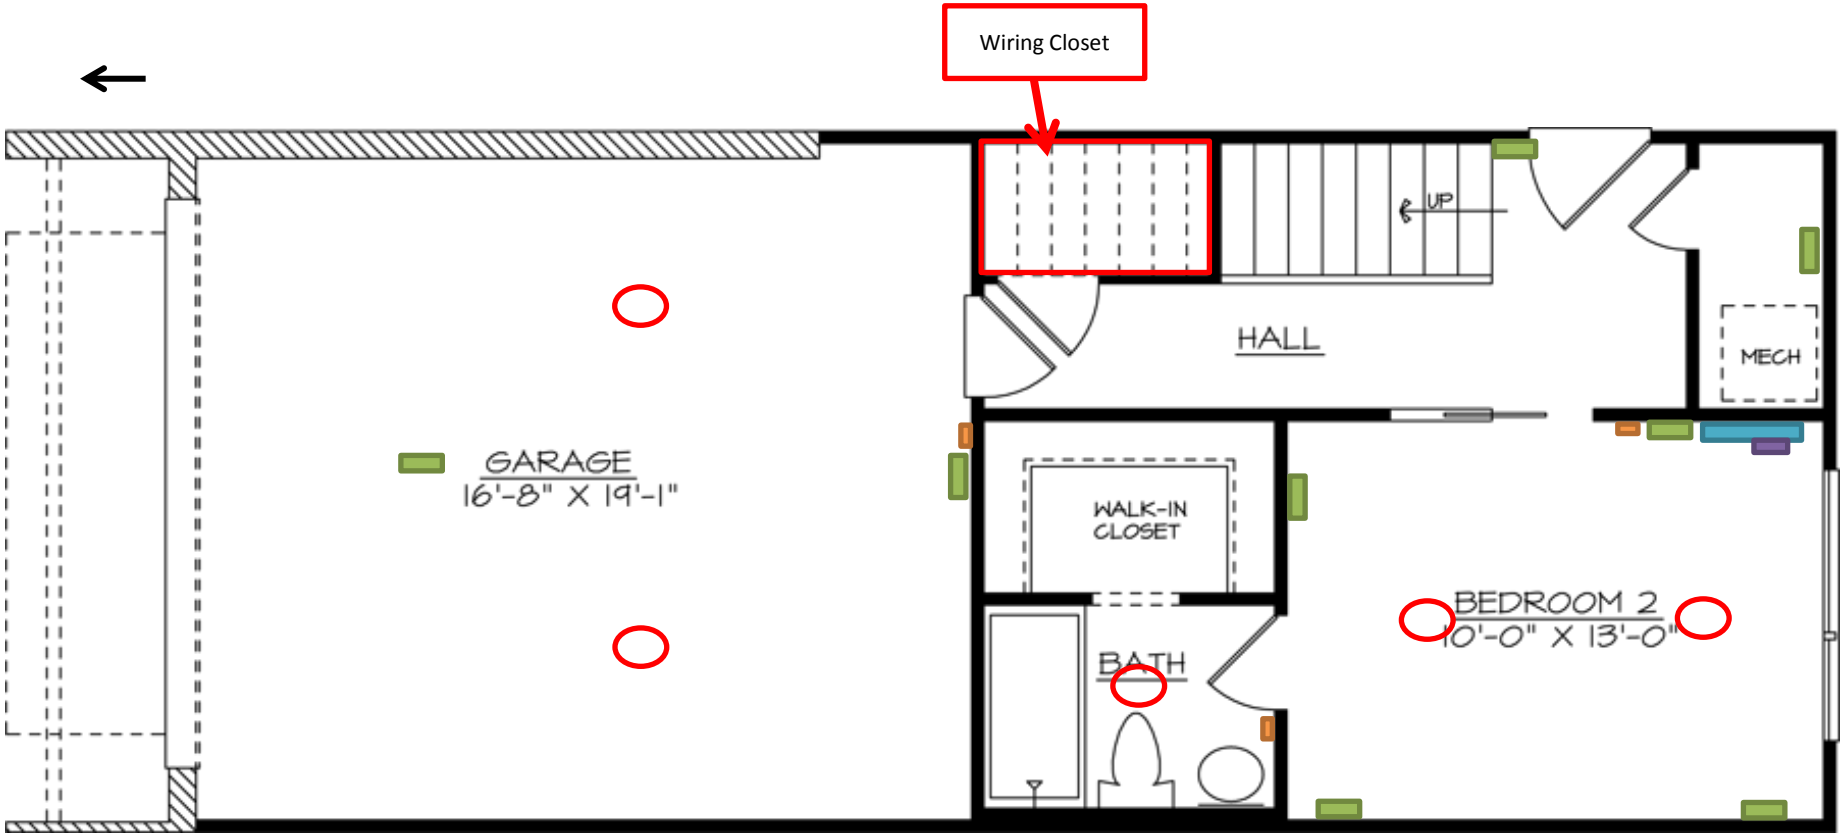

Picture 1: First Floor. Two zones. Bedroom and bath will be one zone. Bath is a subzone with its own volume control but no input selector. Garage is a zone.

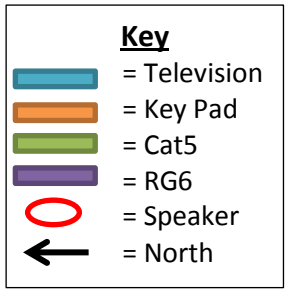

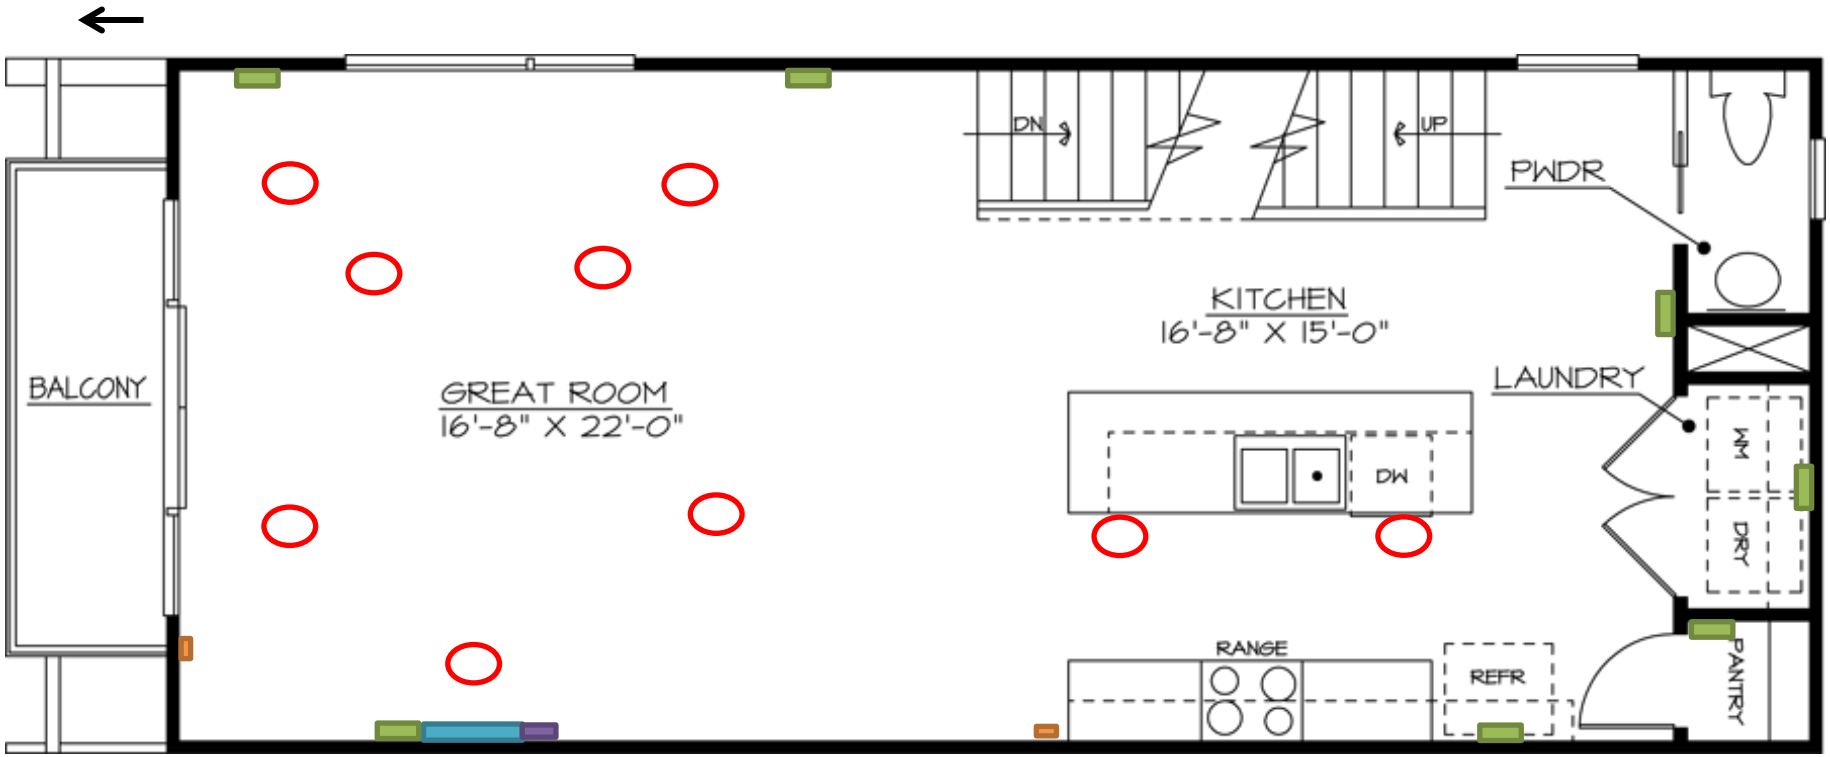

Picture 2: Second Floor. One zone. Kitchen is a subzone with separate volume control but no input selection.

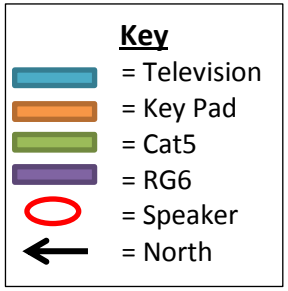

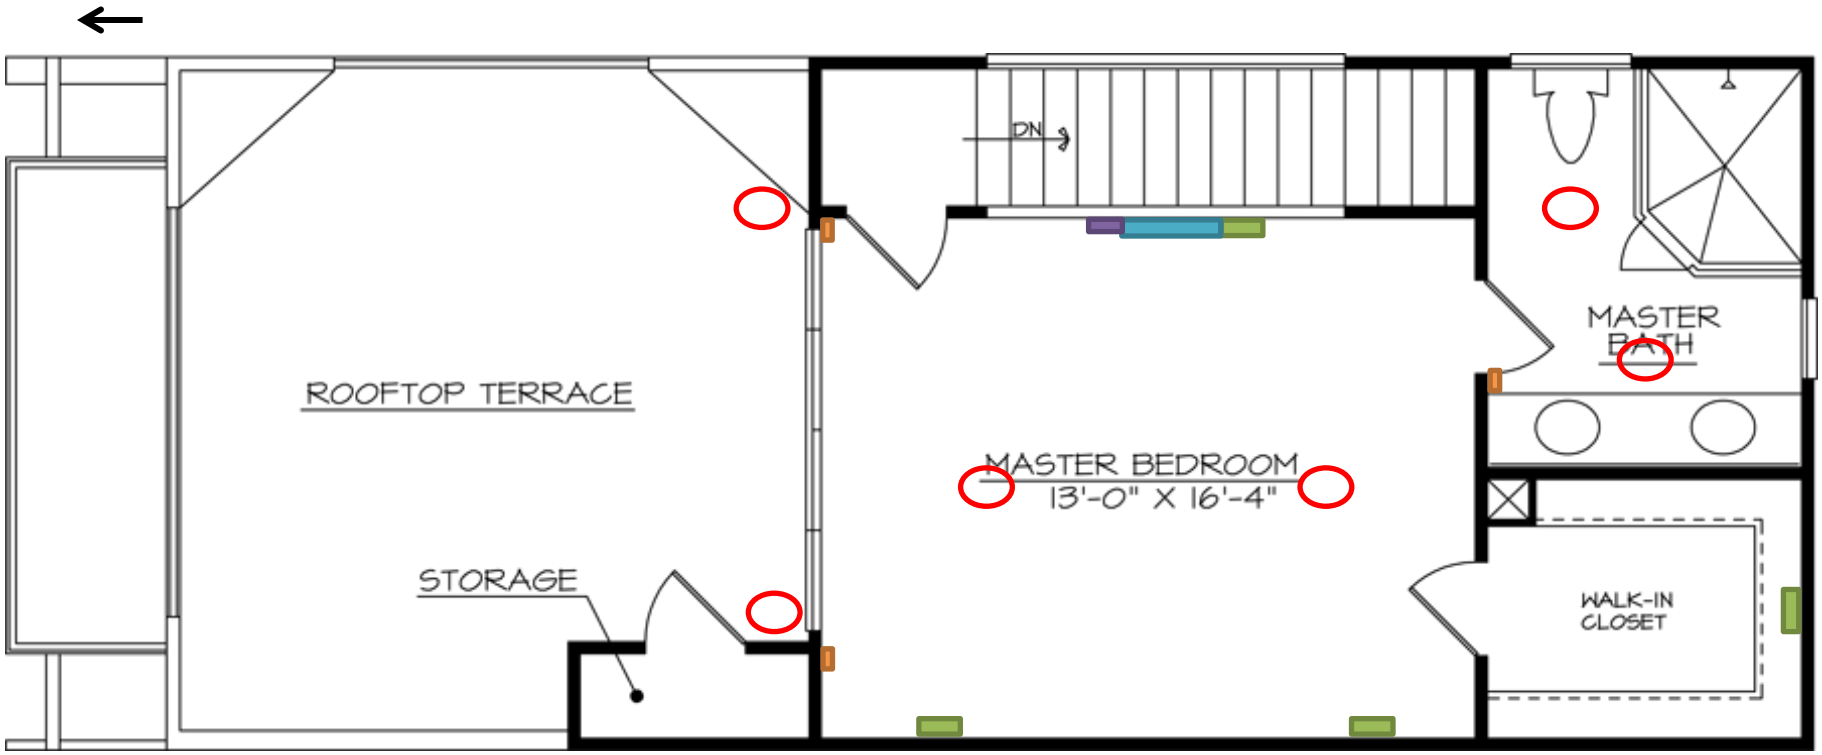

Picture 3: Third floor. Two zones. Master bedroom and terrace are one zone. Terrace is a subzone with separate volume controls but not input selection. Master bath is another zone.

Key

- = Television
- = Key Pad
- = Cat5
- = RG6
- = Speaker
- = North

Abbreviation	Floor	Room
ENT	1	Main Entrance Door
FHA	1	1st Floor Hallway
GAR	1	Garage
GBR	1	Guest Bedroom
GBT	1	Guest Bathroom
MRM	1	Mechanical Room
BAL	2	Balcony
DIN	2	Dining Room
GRT	2	Great Room
KIT	2	Kitchen
LAU	2	Laundry room
PAN	2	Pantry
PWB	2	Power Bathroom
MBC	3	Master Closet
MBR	3	Master Bedroom
MBT	3	Master Bathroom
TER	3	Rooftop Terrace

Direction	Description
N	North
E	East
W	West
S	South
C	Ceiling

CODES

Zone	Room	Speakers	Notes
1	Garage	2	
2	Guest Bedroom	2	
2	Guest Bathroom	2	Subzone off of 2
3	Great Room	7	
3	Kitchen	2	Subzone off of 3
4	Master Bedroom	2	
4	Terrace	2	Subzone off of 4
5	Master Bathroom	2	
Total		**21**	

AUDIO

Location	Direction	# of cables	Notes
GAR	C	1	Garage Door Opener
GAR	S	2	Audio Pad
ENT		2	Front Door - camera
MRM	N	2	Mechnical room
GBR	N	2	Wall backs up to closet - possible desk
GBR	E	2	Audio Pad
GBR	E	4	TV
GBR	W-Right	1	Right of bed
GBR	W-Left	1	Left of bed
GRT	W	4	Behind TV
GRT	N	2	Audio Pad
GRT	E-1	2	
GRT	E-2	2	
KIT	W	1	Fridge
KIT	S	1	Wine Chiller
LAU	S	2	Washer/Dryer
PAN	E	1	
GBT	S	2	Audio Pad
KIT	W	2	Audio Pad
MBR	N-1	2	Audio Pad - Near Bed
MBR	N-2	2	Audio Pad - Near Stairs
MBT	N	2	Audio Pad
MBR	W	1	Left of bed
MBR	W	1	Right of bed
MBR	E	4	Behind TV
MCL	S	2	Possible Printer Location
Total		**50**	

CAT5

Location	Direction	# of cables	Notes
GBR	E	4	
GRT	W	4	
MBR	E	4	
Total		**12**	

RG6